


0 1 2 3 4 5 10
m

	project	client
	legs Undercover common Areas Open common Areas Technical light wells Undercover property Unit Open property Unit	location object details BASEMENT FLOOR PLAN
		prop. code - scale 1:100 file name
		survey date 27/05/08 draft date 03/06/08 Table No. 01 de 01
		revision 01 rev. date 10/07/08
		E.R.

This design is private property to be used exclusively for the purpose mentioned. It cannot be reproduced or partial translations commented without authorization.

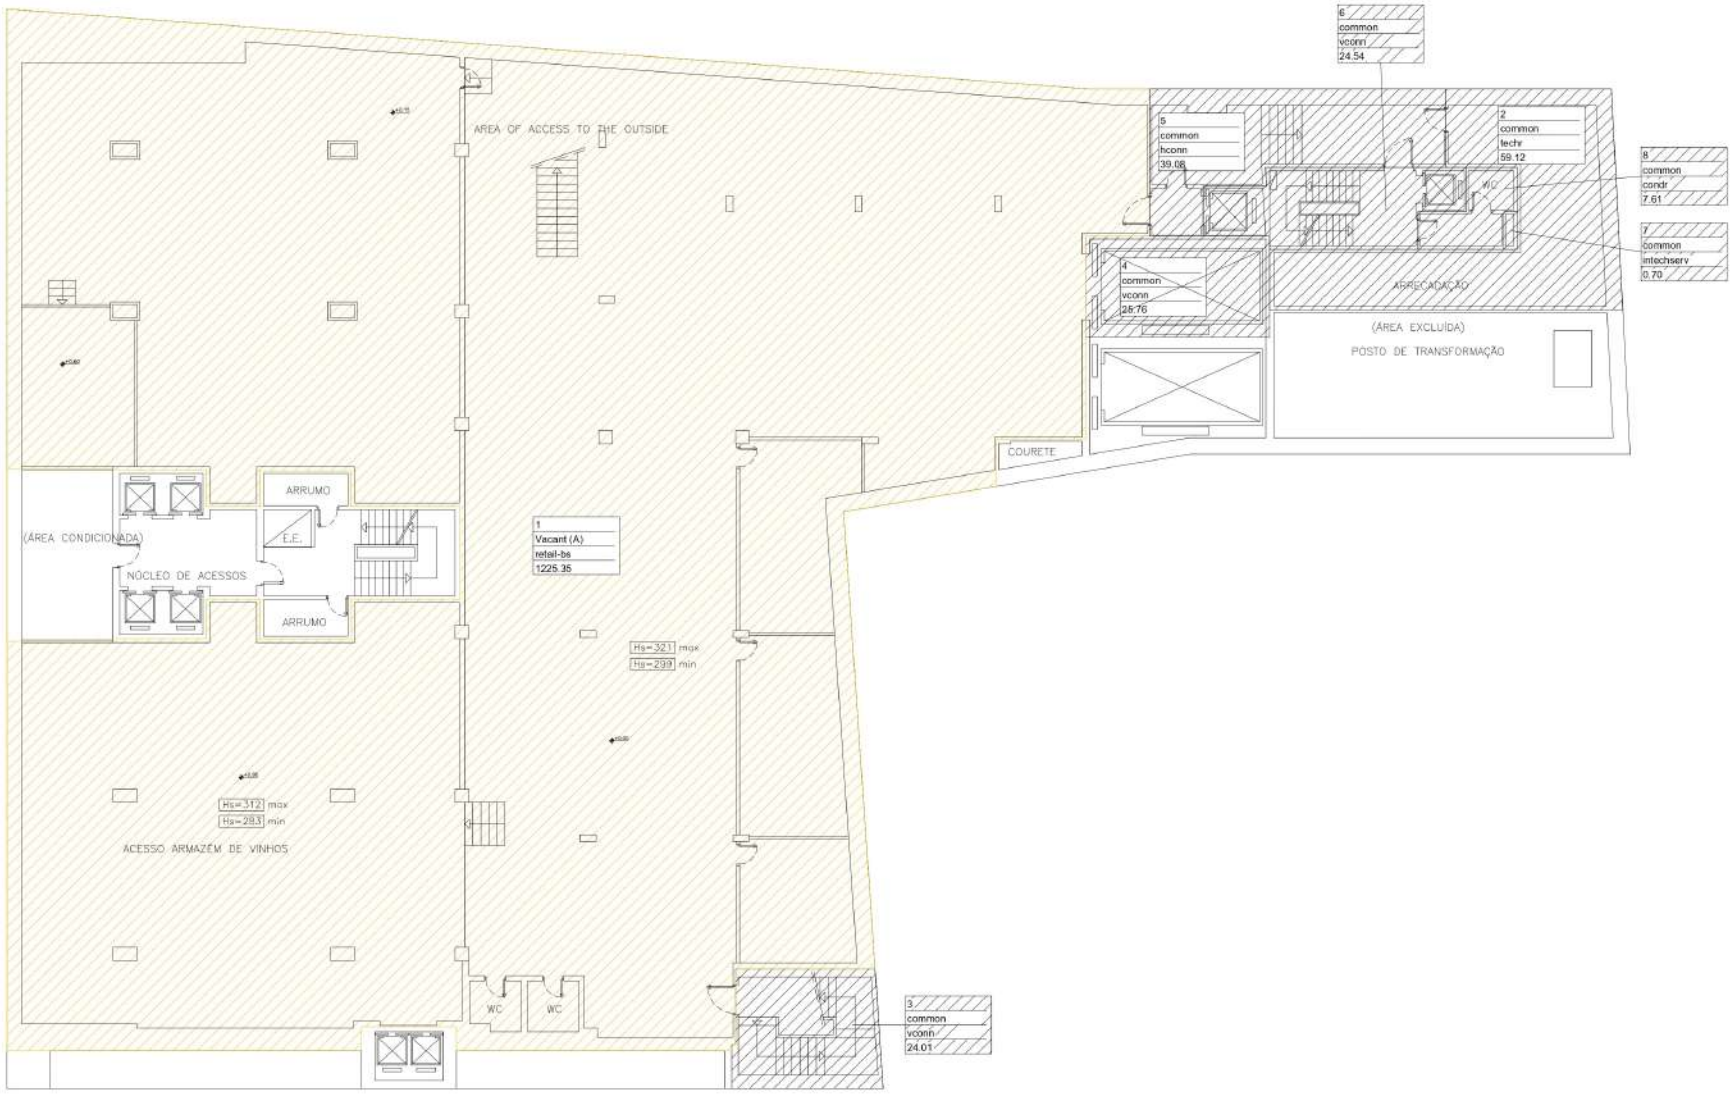

Imóvel:

Lisboa

Designação:

PLANTA NÍVEL -2/-1

Ficheiro:

Escala: 1 : 100

Data: Janeiro 2009