


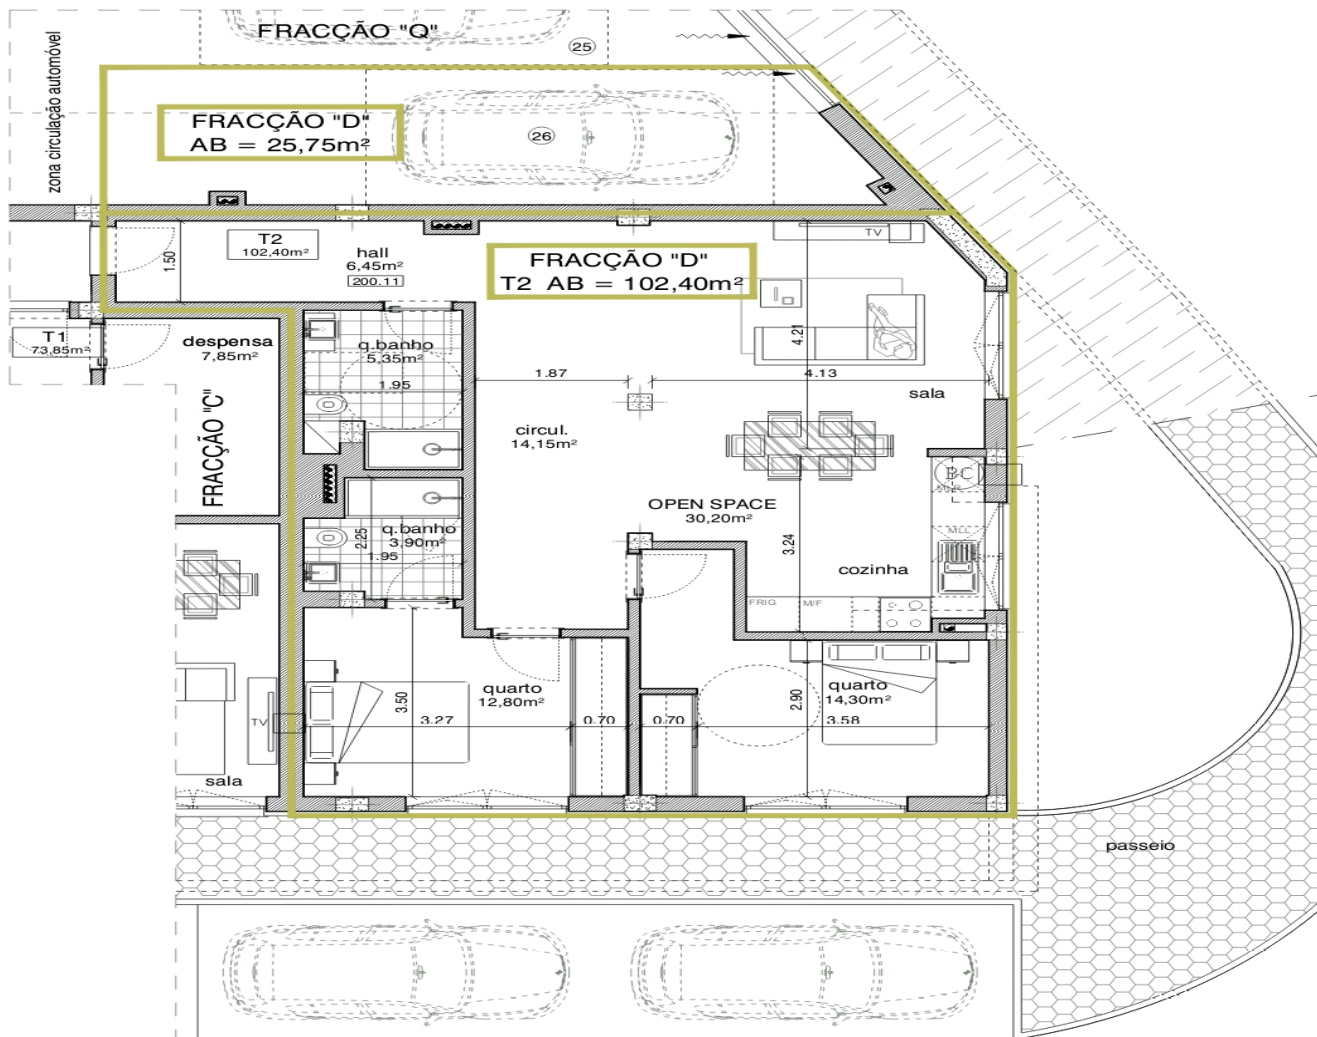

RÉS DO CHÃO (PISO 1)
 ESCALA: 1/100