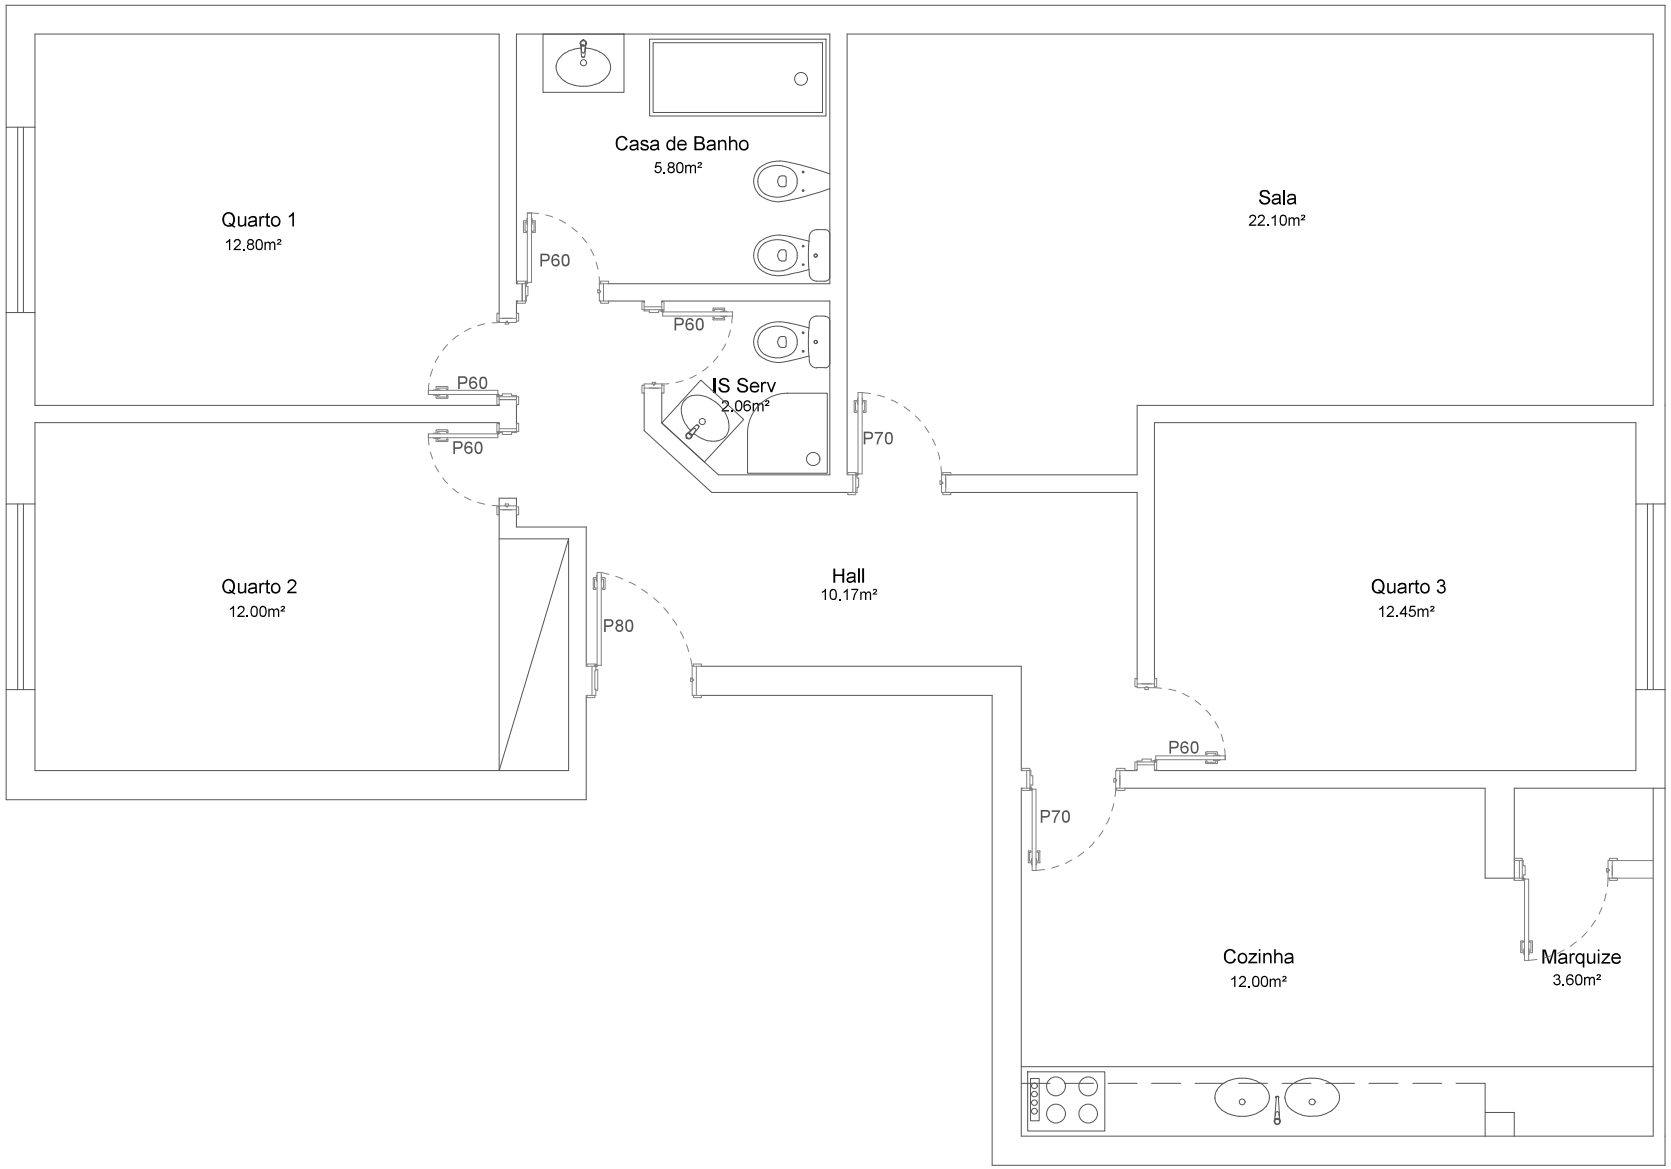

AVISO IMPORTANTE:
Não medir os desenhos. Usar apenas as cotagens. Cotas iguais à conformação em obra devem ser respeitar todos os alinhamentos
documentais. Bem como todas as medidas dos arquitectos, Em caso de discrepância entre desenhos, a cota de maior escala e a que origina, em caso de escalas idênticas
regra o desenho com maior indicação de cotagem. Todas as alterações devem ser comunicadas ao projectista. As informações contantes neste desenho concernem da
exclusiva de outros desenhos de projecto. Este desenho, propriedade intelectual da RECASA não pode ser reproduzido. Ou ainda ser cedido no todo ou em parte sem
autorização escrita. Reservados todos os direitos ao abrigo da legislação em vigor, Decreto-Lei 63/85 de 14 de Março.

DECLARATE
Do not scale from this drawing, all dimensions to be verified on site prior to the commencement of any work or the production of any shop drawing. All discrepancies to be
reported to the architect immediately.
This drawing is to be read in conjunction with all relevant architect's and consultant drawings and any other relevant information. This drawing is copyright of RECASA, and no
part may be reproduced or transmitted
reproduce, remade, copied, modified or stored, in whole or in part, without prior written consent of its owners. All rights reserved by current legislation, Decreto-Lei 63/85 of 14
March.

RECASA

Nome Cliente / Client Name	Villas
Morada Projecto / Project Address	Avenida Pedro Álvares Cabral
Técnico Responsável / Coordinator	Catarina Villar

Escalas: 1:20

PLANTA_ORIGINAL

Ficheiro: PP_C_001.dwg

Data: 09 | 2025

Fase	Especialidade	Nº Folha	Revisão
1	ARQ	210	100