



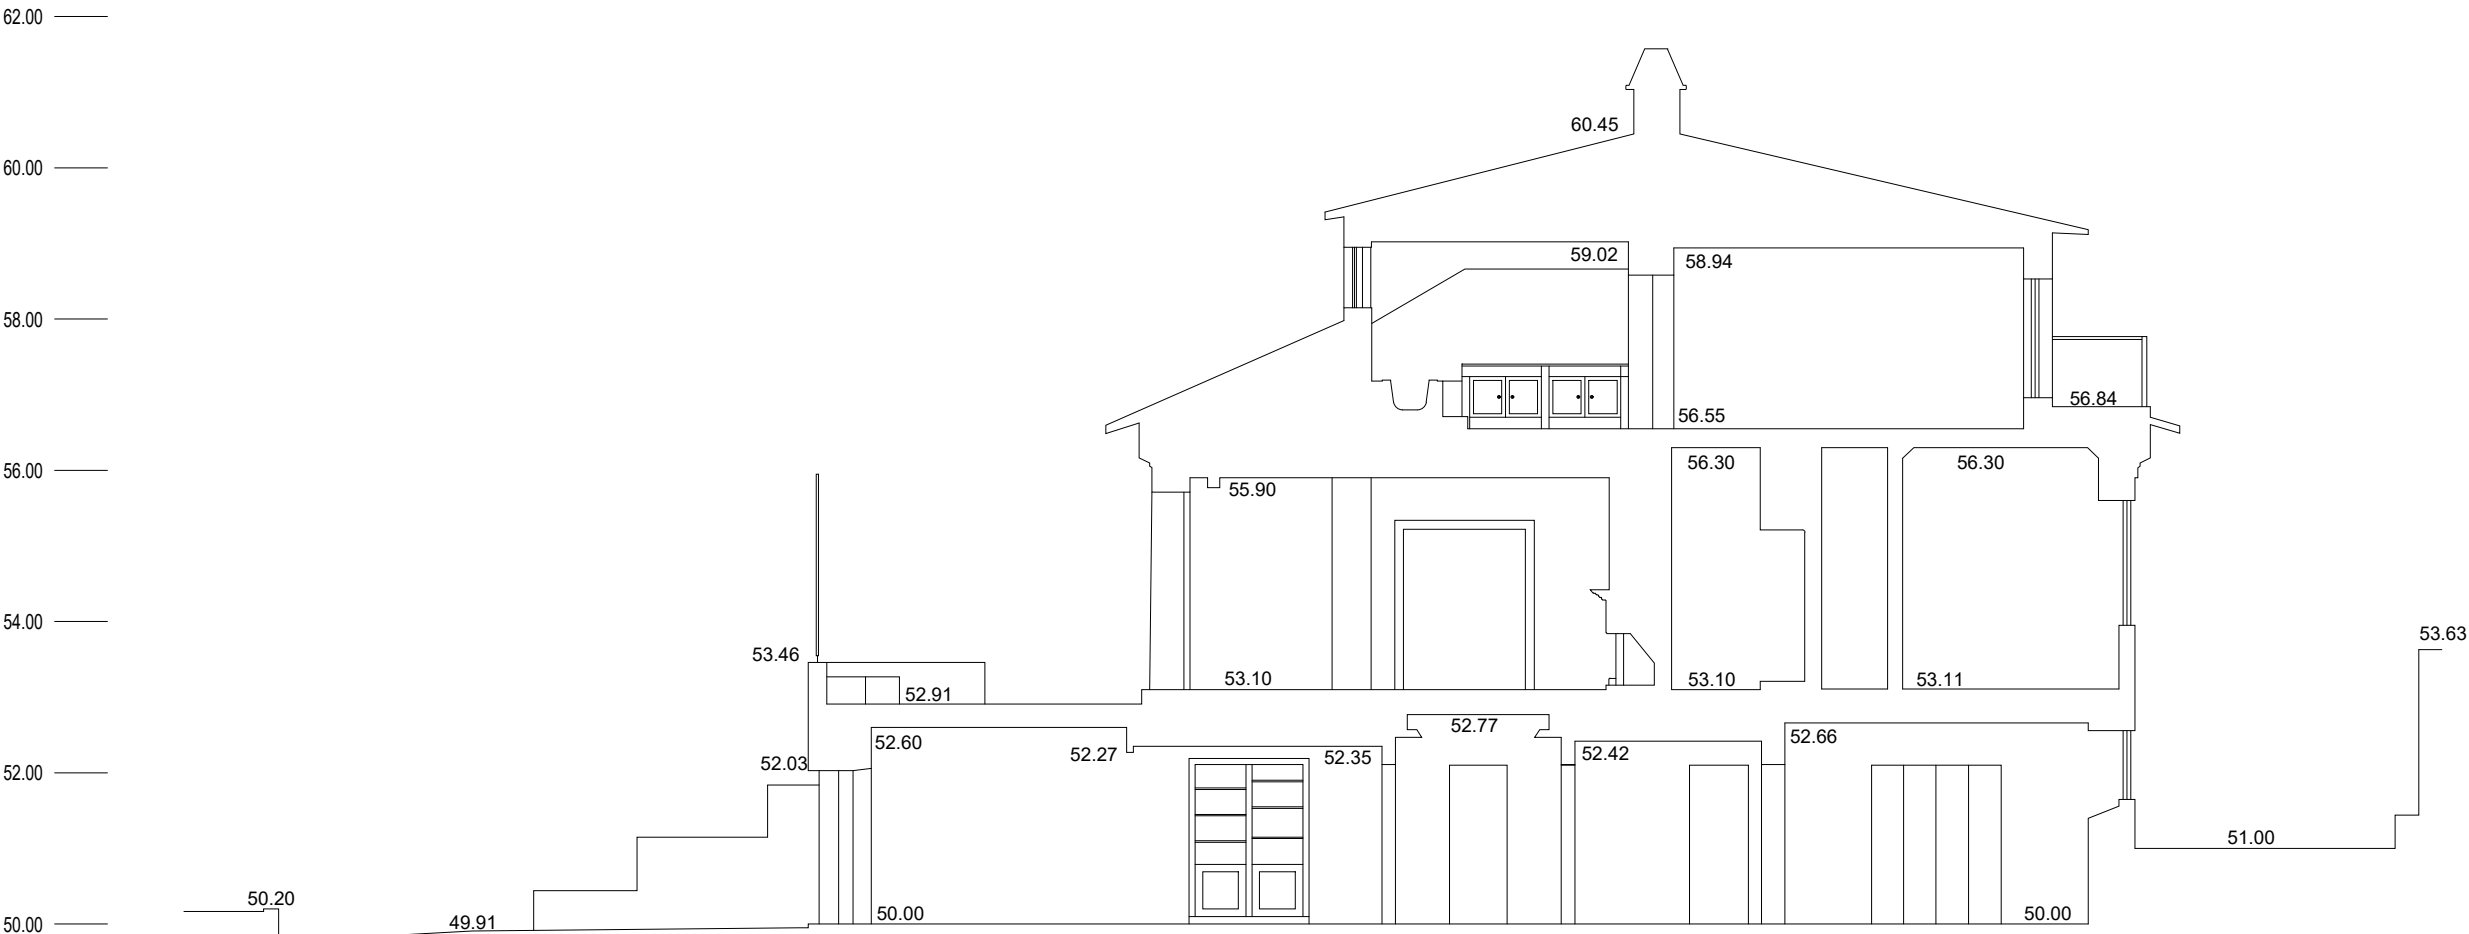


49.00 Ref: Marégrafo de Cascais

SECTION 1

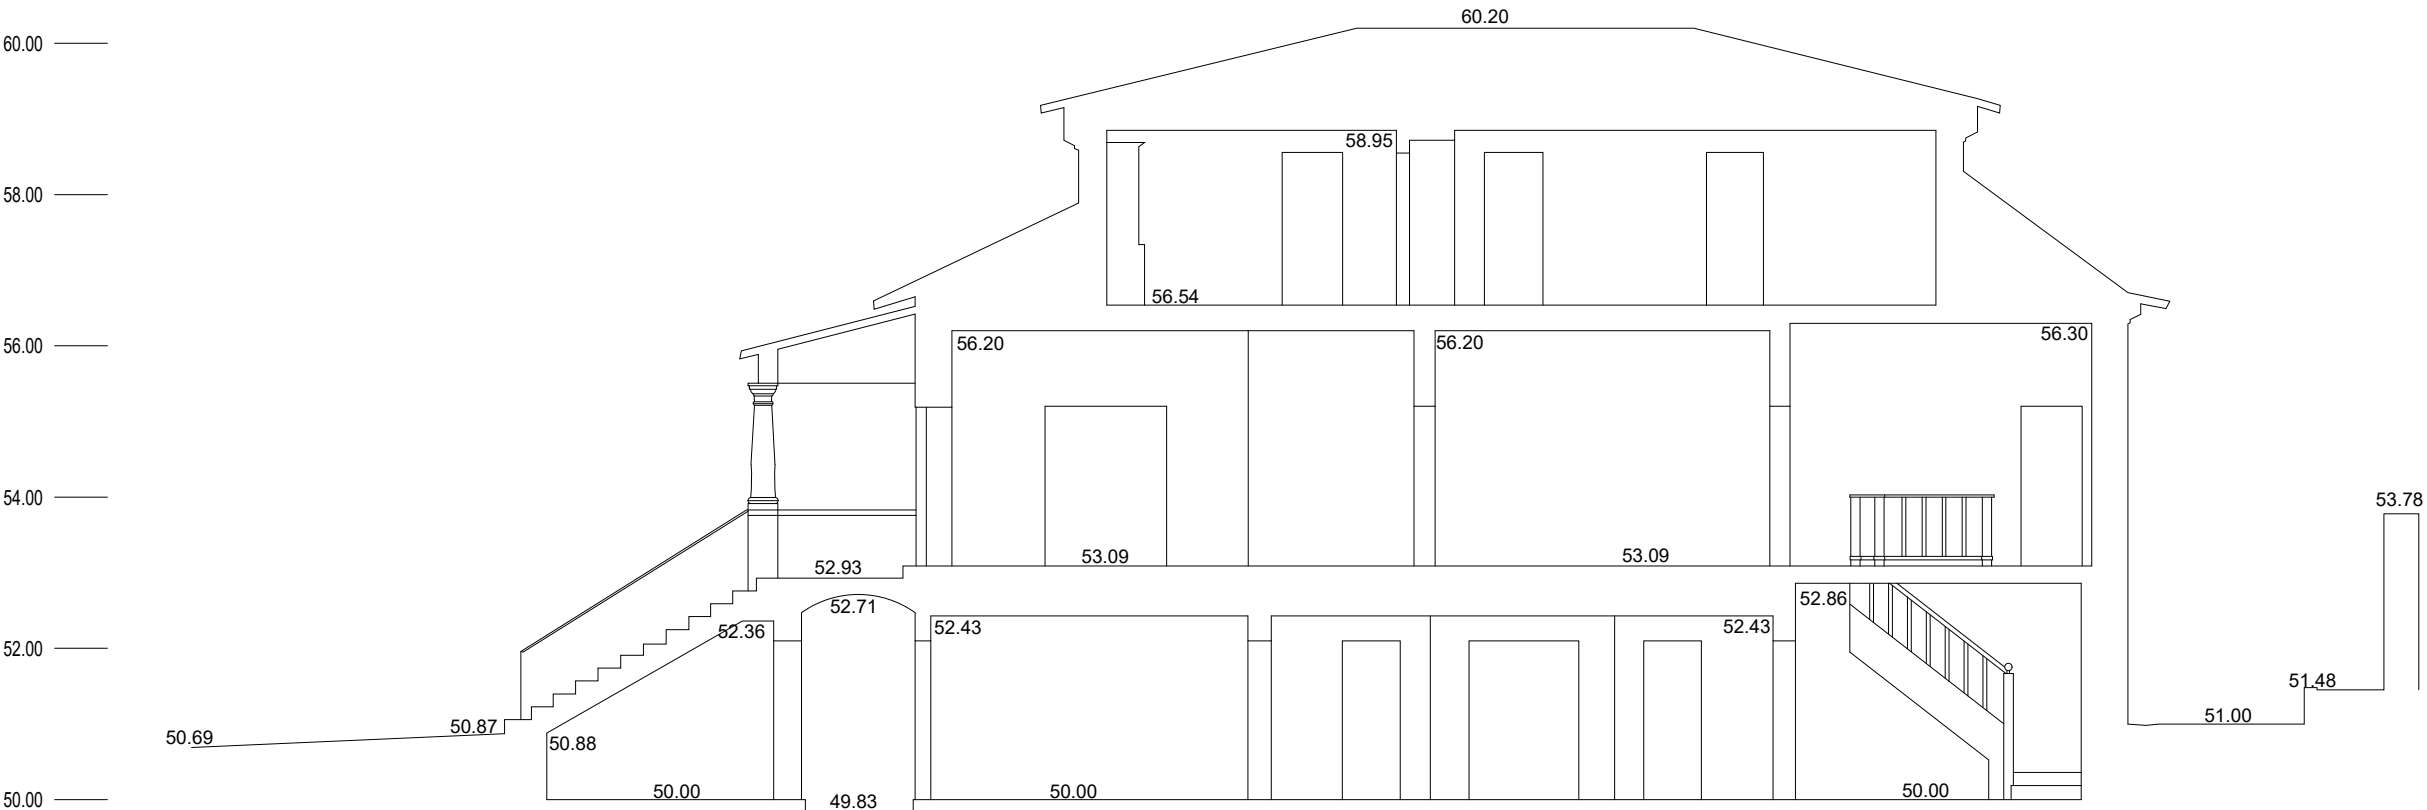

49.00 Ref: Marégrafo de Cascais

SECTION 2

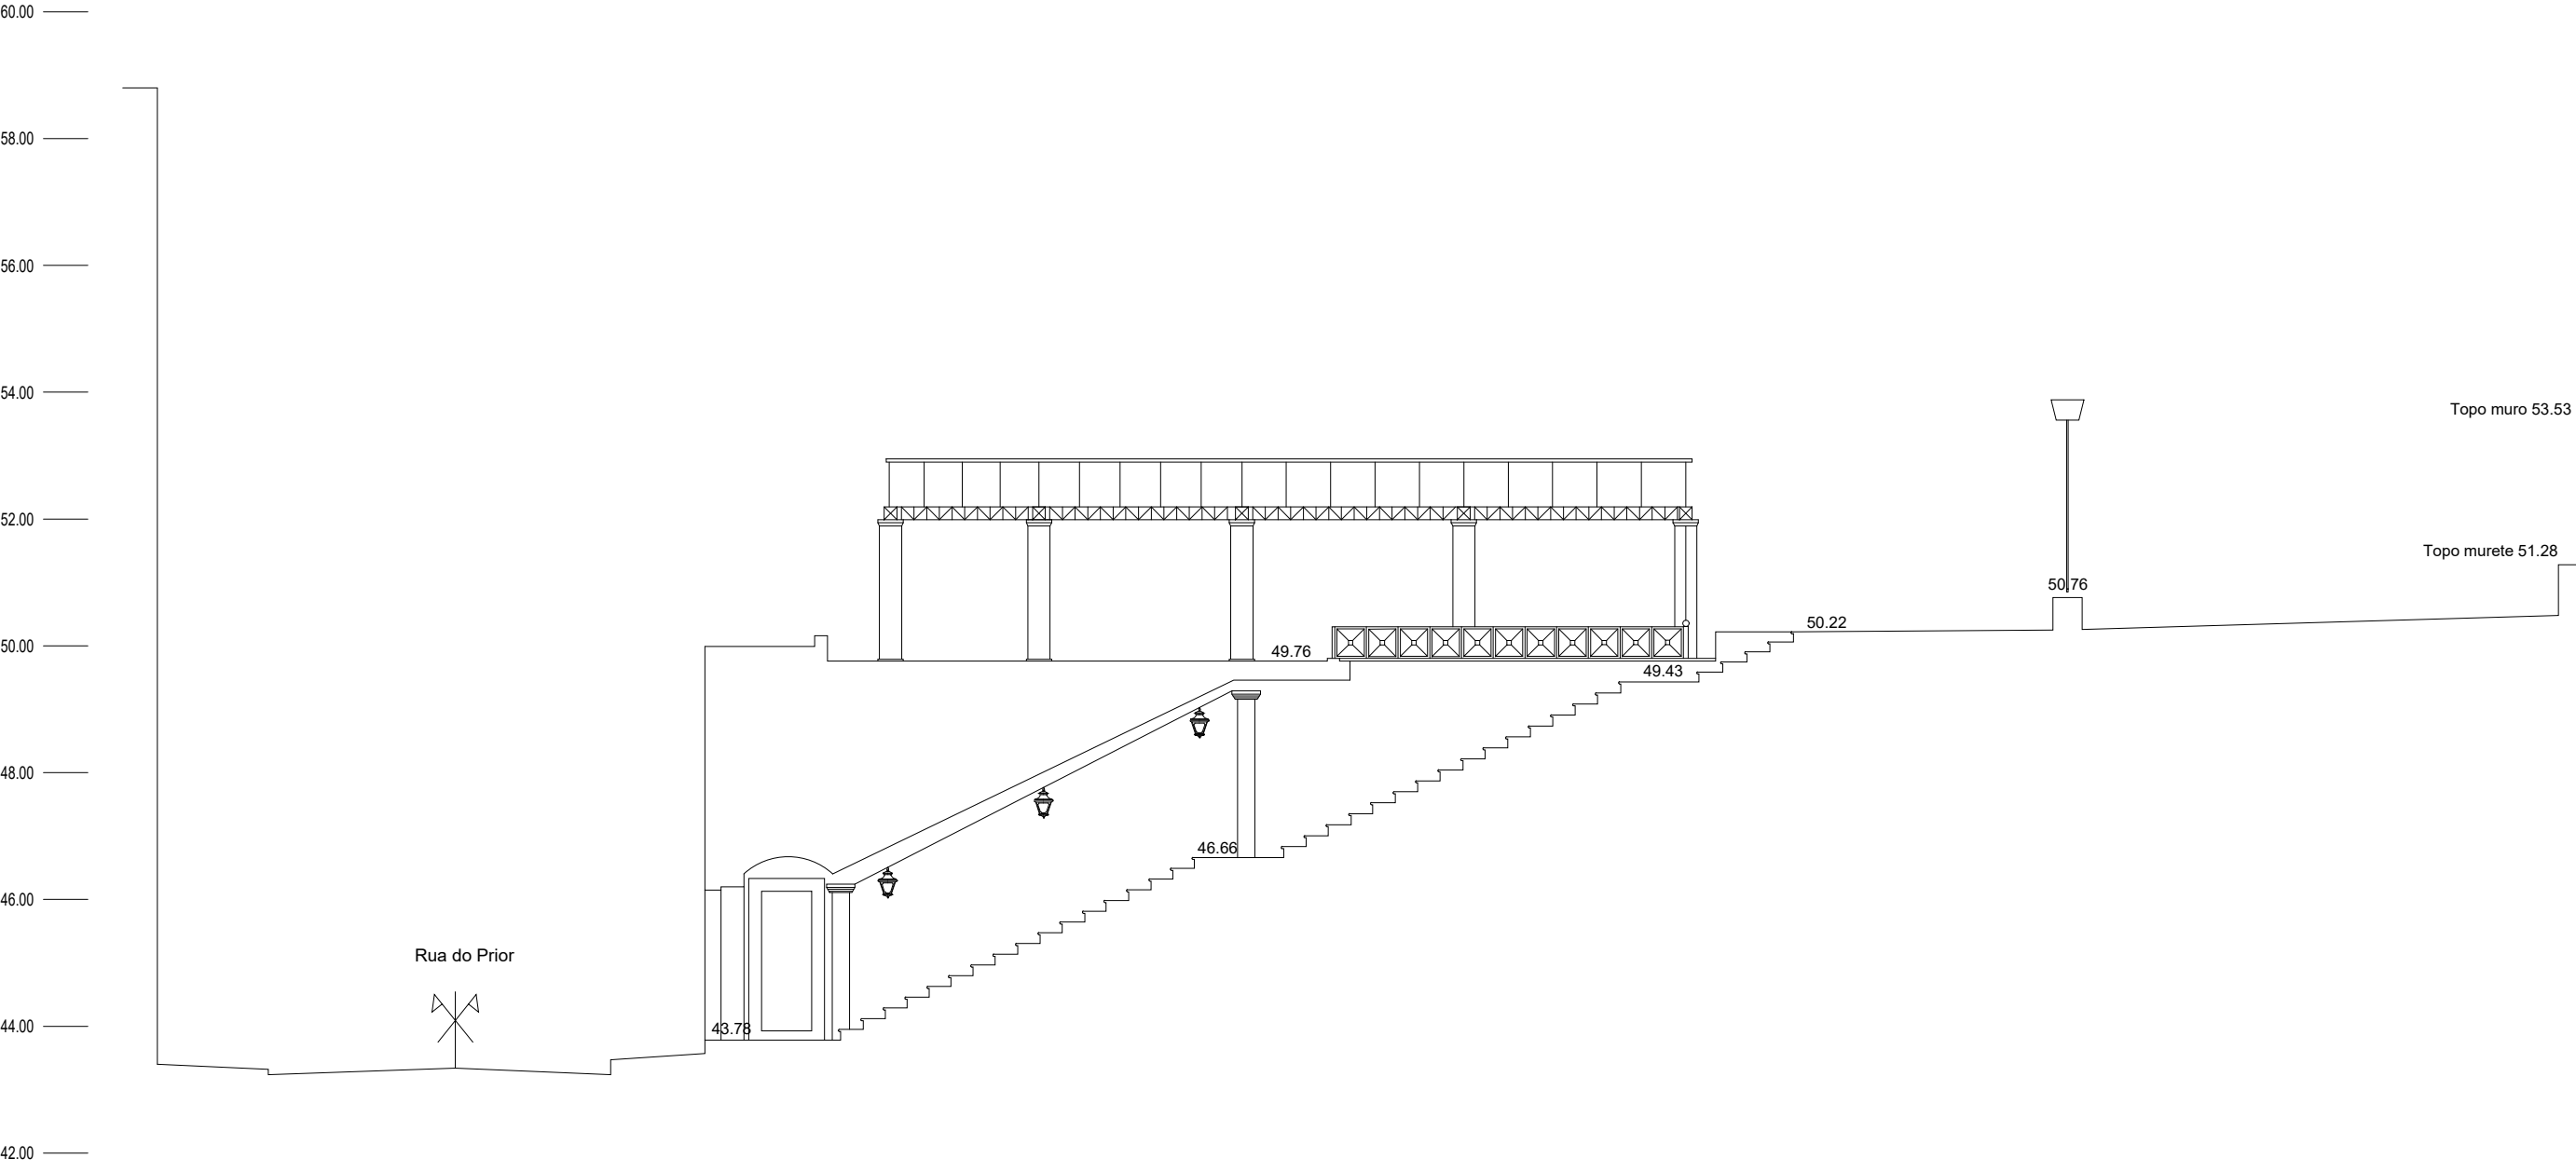

40.00 Ref: Marégrafo de Cascais


SECTION 3

62.00 —
60.00 —
58.00 —
56.00 —
54.00 —
52.00 —



50.00 Ref: Marégrafo de Cascais
MAIN ELEVATION

56.00 —
54.00 —
52.00 —
50.00 —

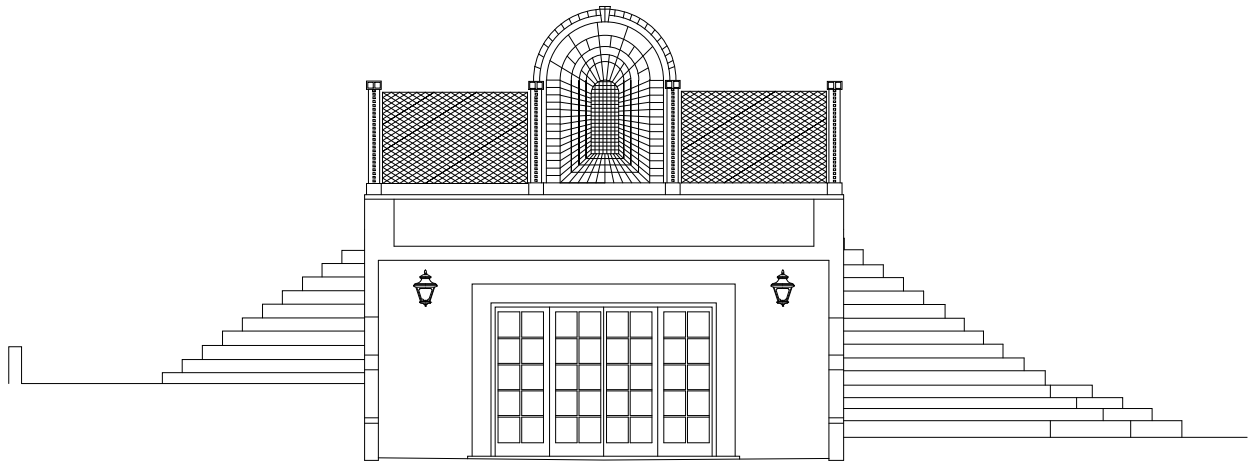

48.00 Ref: Marégrafo de Cascais
MAIN ELEVATION (a)

62.00

60.00

58.00

56.00

54.00

52.00

50.00 Ref: Marégrafo de Cascais

EAST ELEVATION

62.00

60.00

58.00

56.00

54.00

52.00


50.00 Ref: Marégrafo de Cascais

WEST ELEVATION


62.00 —
60.00 —
58.00 —
56.00 —
54.00 —
52.00 —



50.00 Ref: Marégrafo de Cascais
BACK ELEVATION

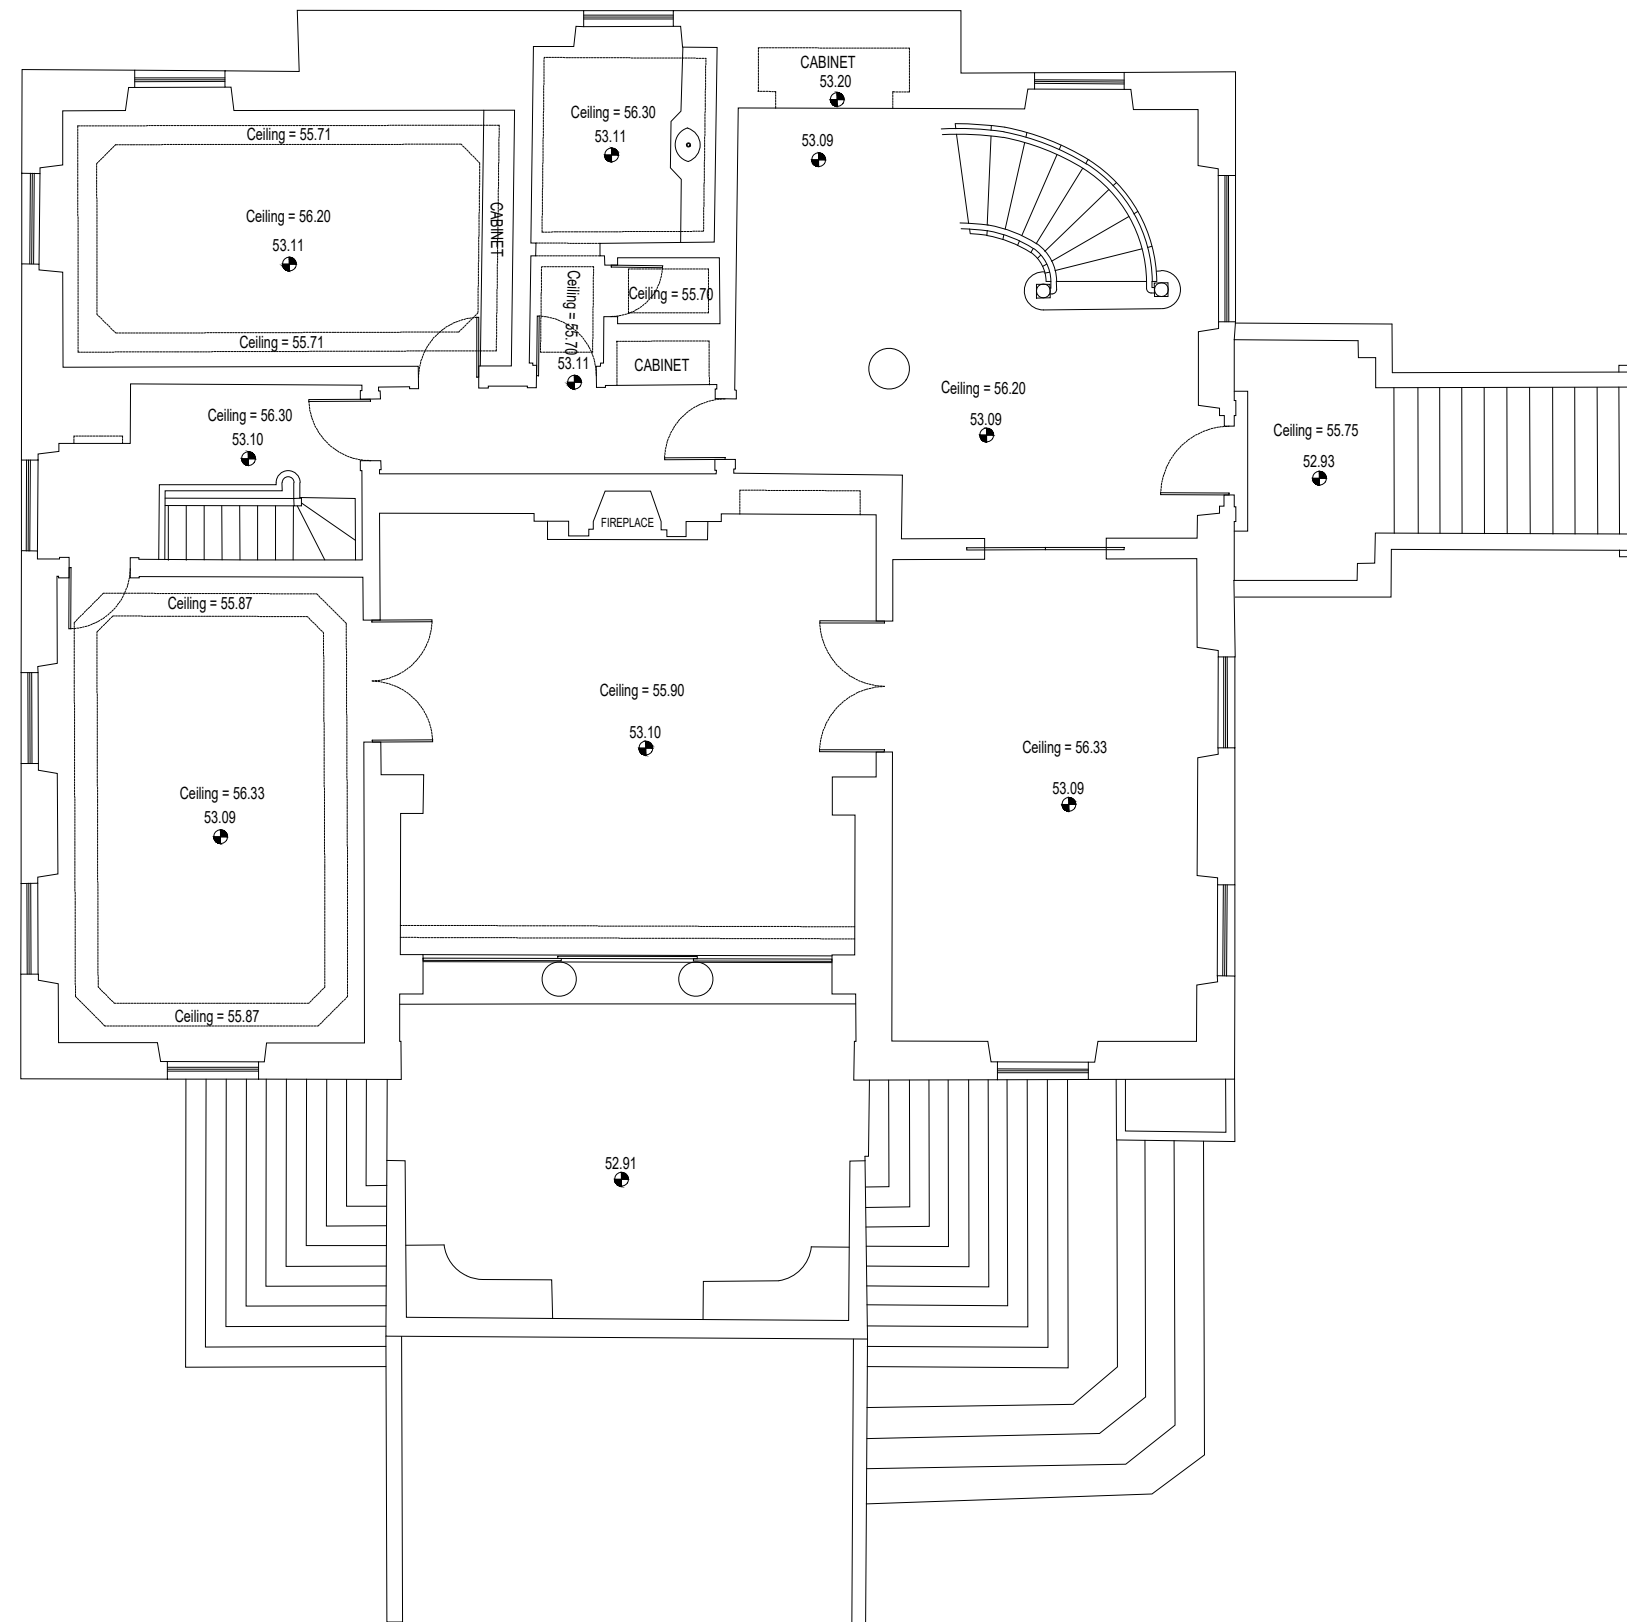


FIRST FLOOR PLAN

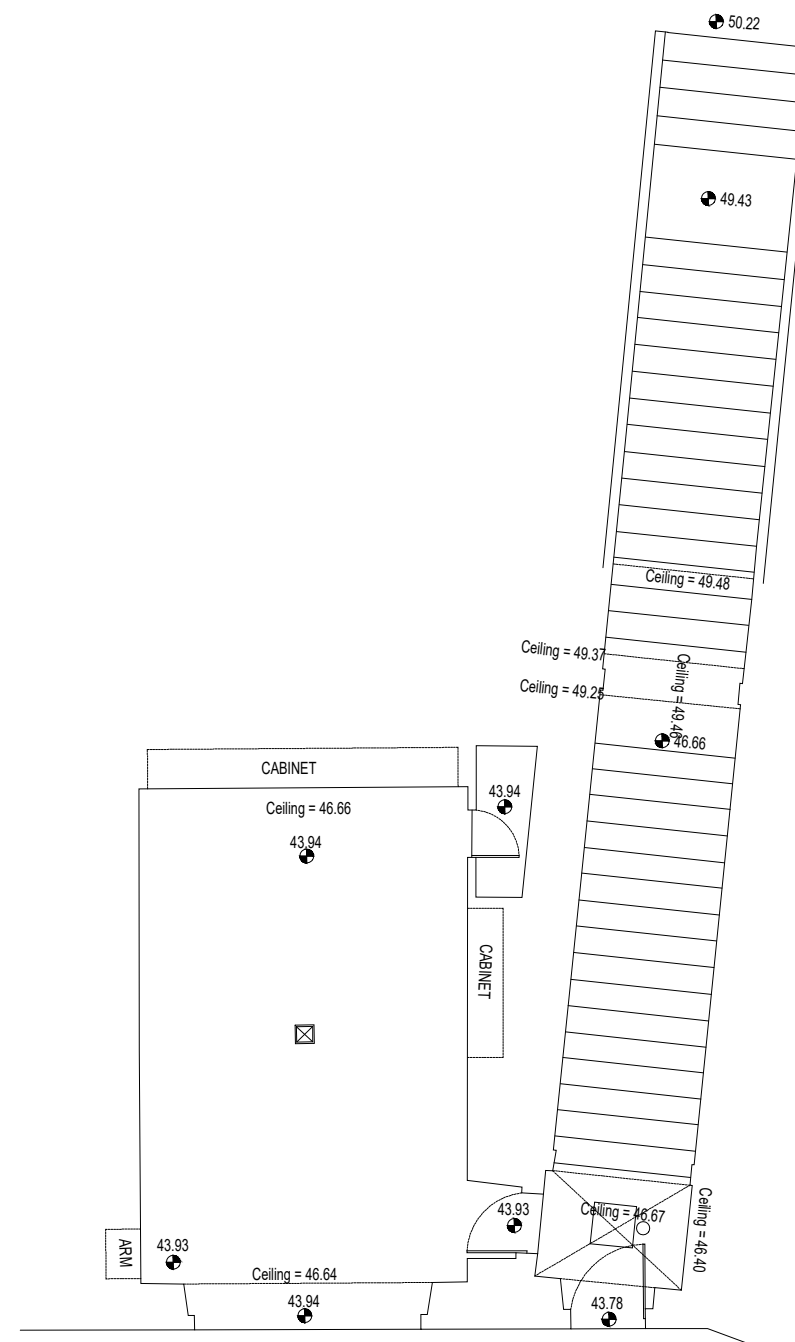

RUA DO PRIOR

GARAGE FLOOR PLAN

R2

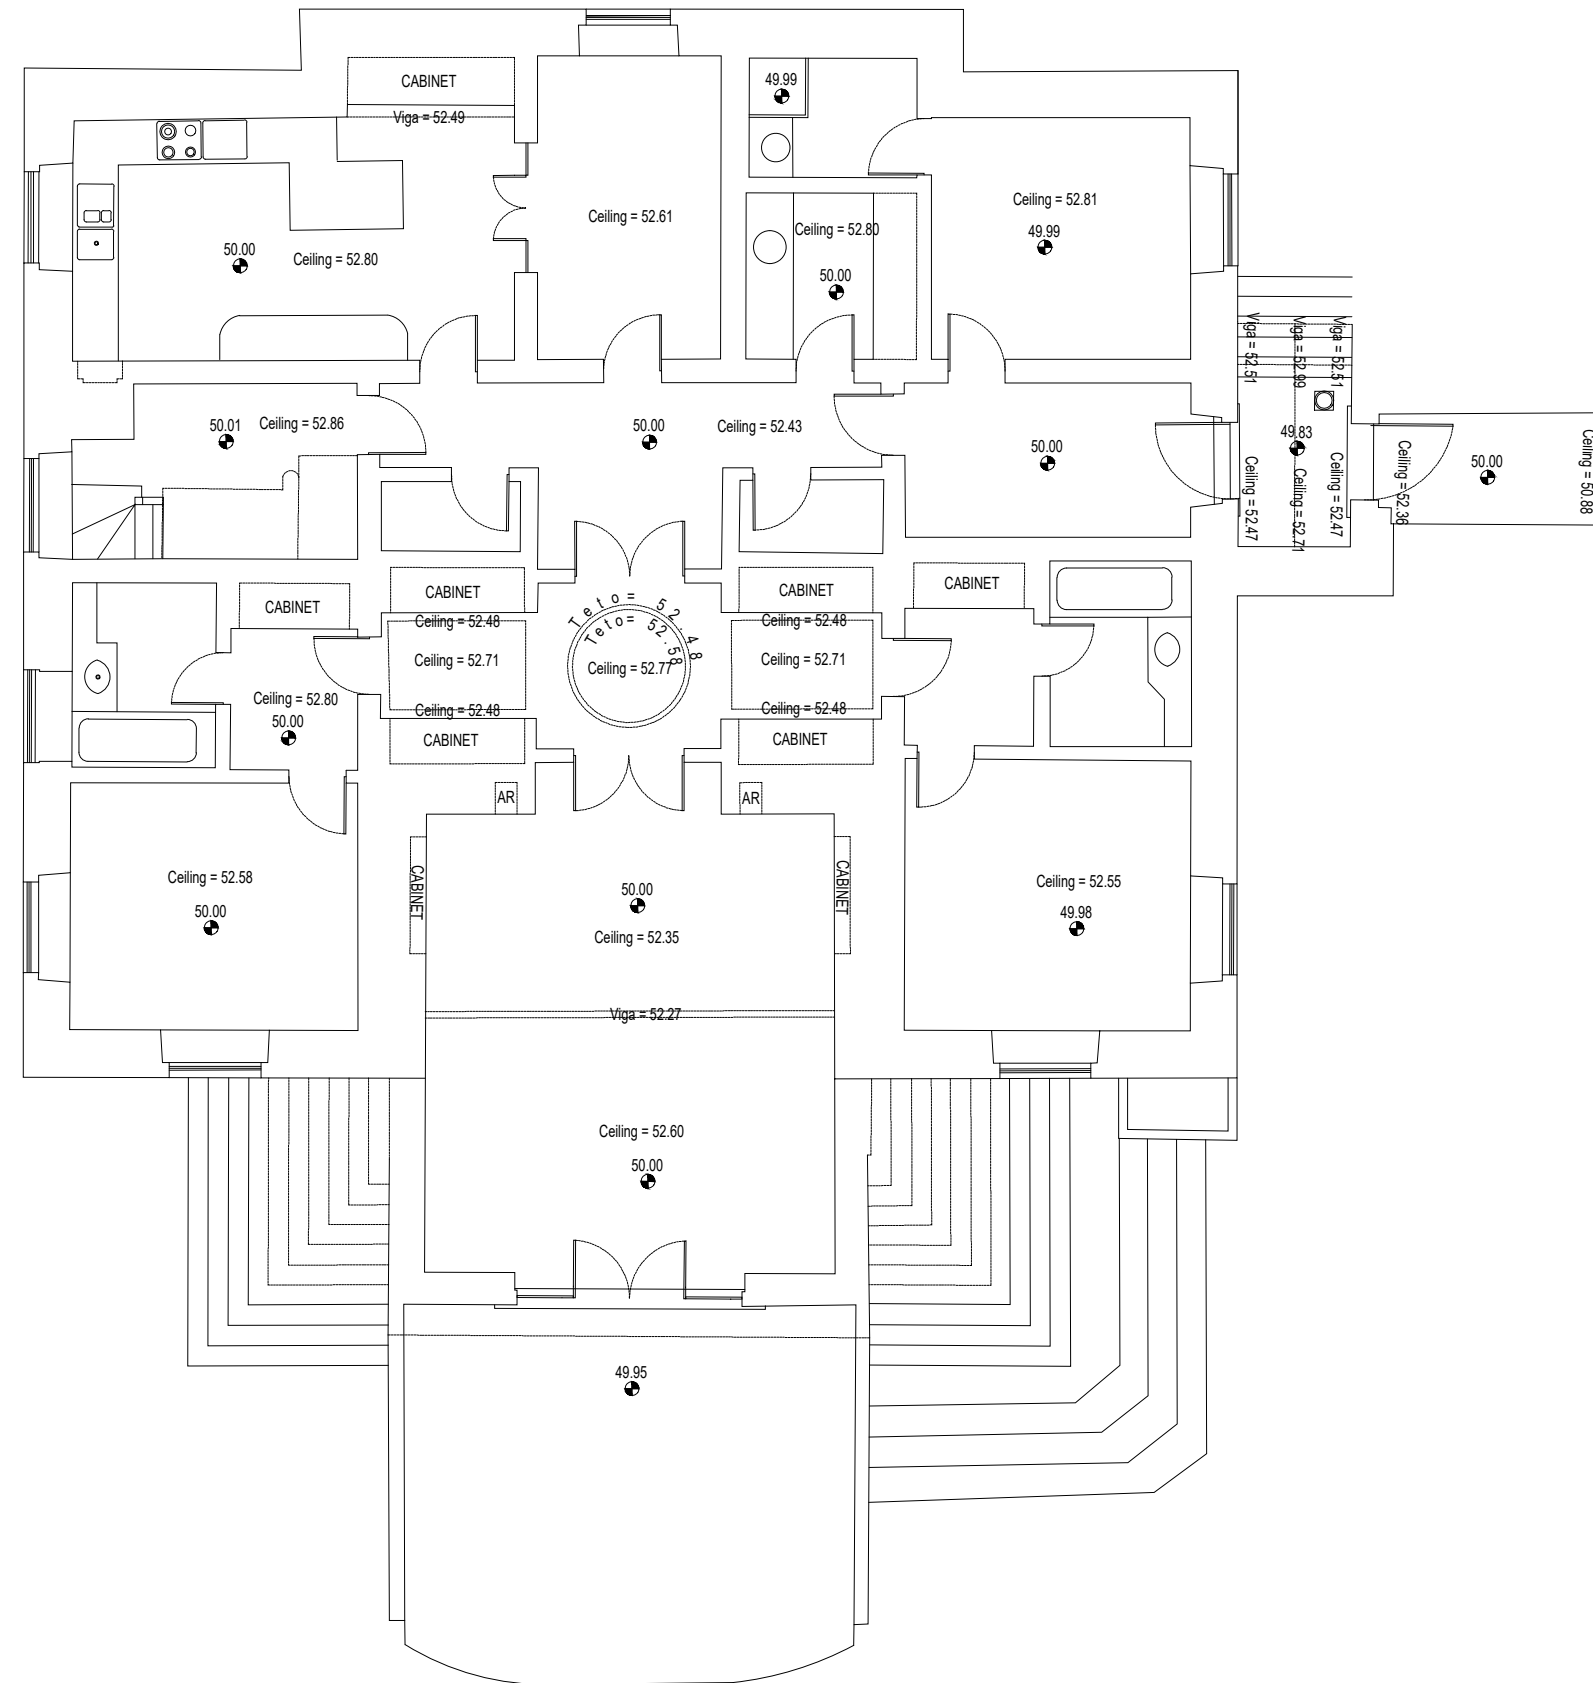


GROUND FLOOR PLAN

M = - 89 580.00
+ P = - 106 200.00


M = - 89 520.00
+ P = - 106 200.00

M = - 89 580.00
+ P = - 106 260.00

M = - 89 520.00
+ P = - 106 260.00

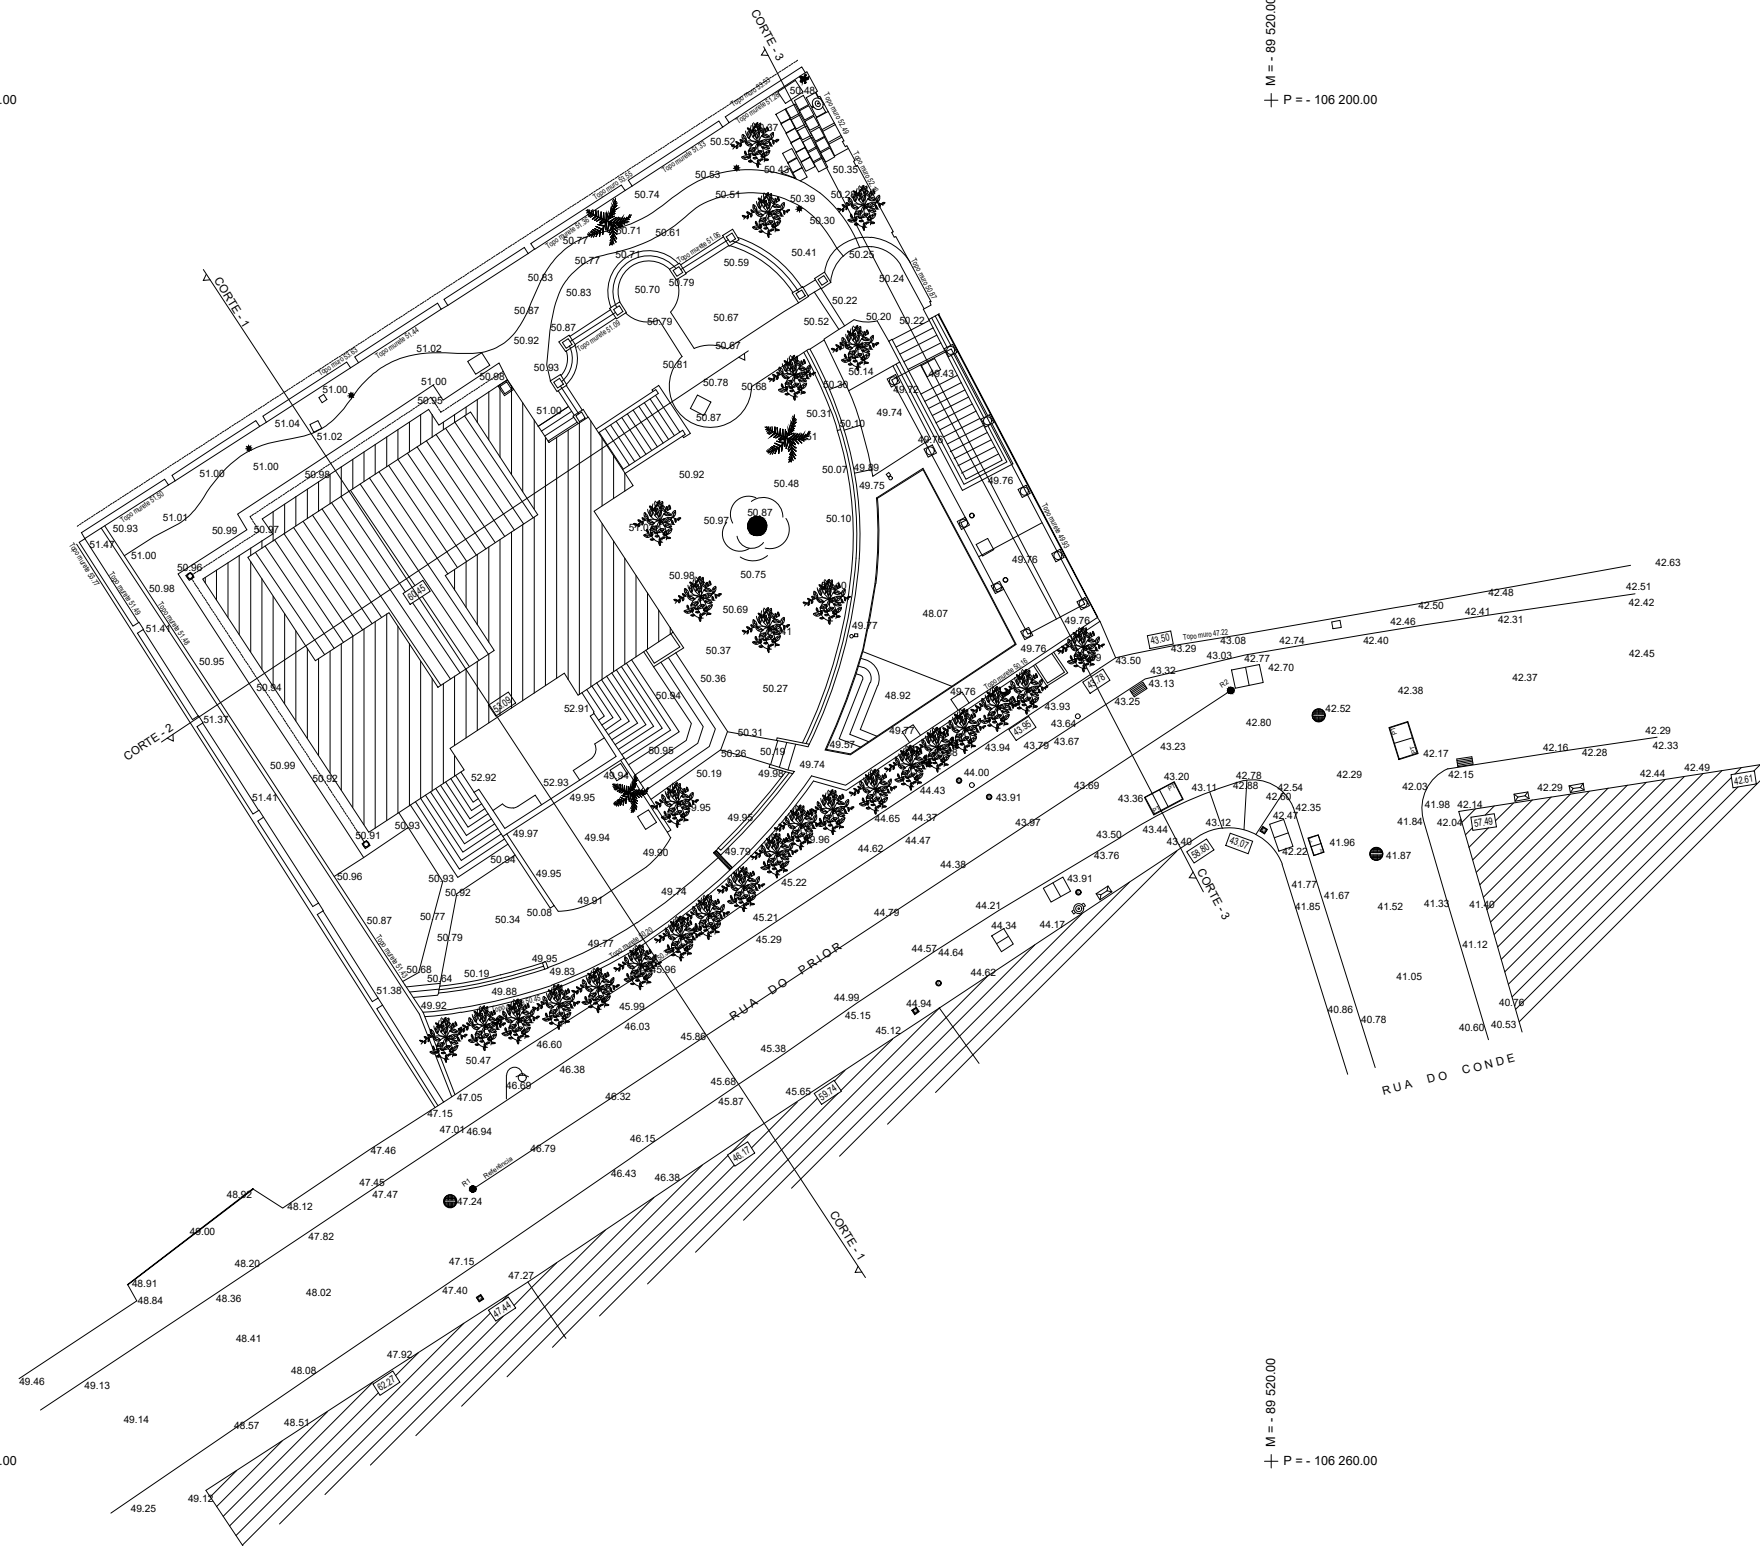

LEGENDA :		
LEVELS:		
TERRAIN LEVEL		00.00
ROOF LEVEL		410.70
BEIRADO		412.15
ENTRANCE		412.15
FLOOR LEVEL		412.15
CONSTRUCTIONS:		
BUILDING		
FIRE SERVICE		
WATER DRAINS		
LIGHTNING POSTS		
CAIXAS DE SERVIÇOS		
SIDEWALK		
EXTERIOR WALL		
SUPPORTING WALL		
ROOF DRAIN LINES		
PALM TREE		
PINE TREE		
OTHER TREES		
ELECTRIC CABINET		

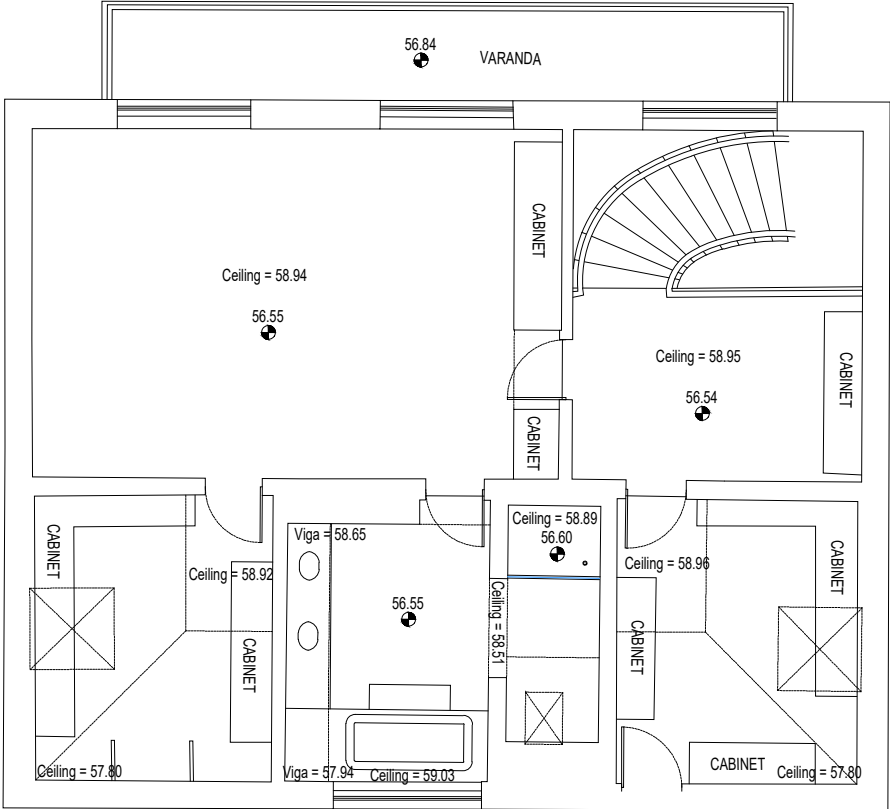

SECOND FLOOR PLAN