


LA RÉSERVE

MODERN HOMES & HERITAGE

by Kronos Homes


A.2
T2

- 2 Quartos • Bedrooms
- 3 IS • Bathrooms
- 2 Estacionamento • Parking Space
- 1 Arrecadação • Storage Area

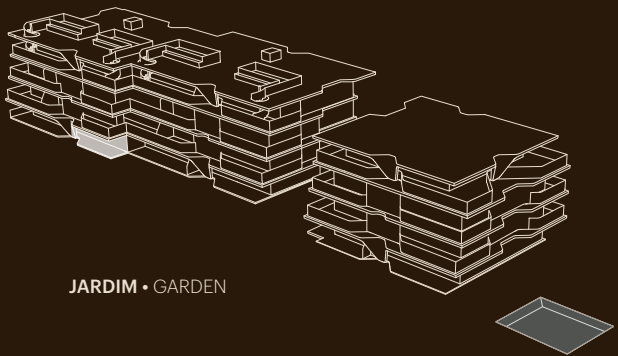

JARDIM • GARDEN

Piso Térreo • Ground Floor

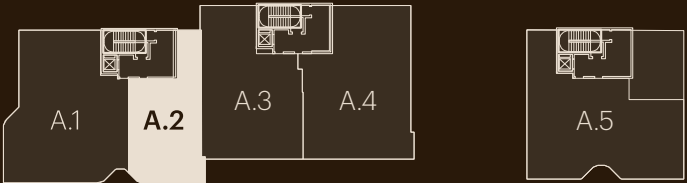


JARDIM • GARDEN

ÁREAS

Área Privativa Interior Indoor gross private area	103.9 m²
Área de Varanda Outdoor area	25.4m²
Área de Jardim Garden area	32.7 m²

version . 2026.07.08

KRONOSHOMES

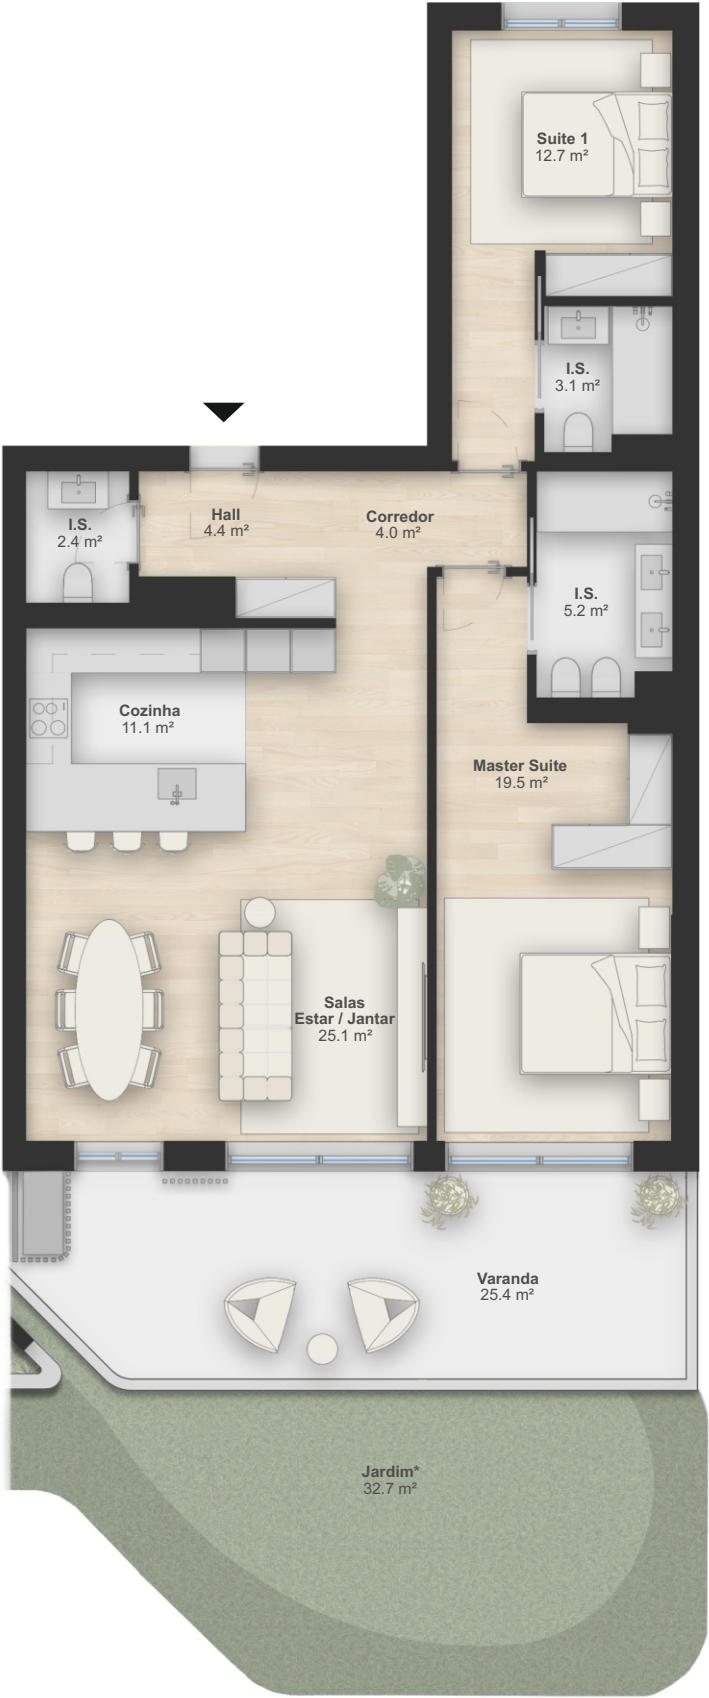

ESCALA GRÁFICA

0 1 2 3 4 5m

* Zona comum de uso exclusivo / Exclusive common area.



* Planta representativa do projeto e não constitui documento vinculativo; está sujeita a modificações por requisitos técnicos, legais ou administrativos derivados da obtenção de todas as autorizações e licenças regulamentares, bem como as necessidades de construção ou conceção derivadas do desenvolvimento do projeto e da gestão de obras. Todos os elementos de decoração e mobília são meramente indicativos. O layout da cozinha é meramente indicativo e não vinculativo, podendo ser alterado por razões de ordem técnica e comercial.

* Representative plan of the project is a non-binding document; it may be subject to changes due to technical, legal or administrative requirements and licenses, as well as the construction or design necessities derived from the project development and works management. All decorative and furniture elements are merely indicative. The kitchen layout is for illustrative purposes only and is not binding, and may be modified due to technical and commercial requirements.

