




planta de localização | key plan



alçado frontal | main elevation

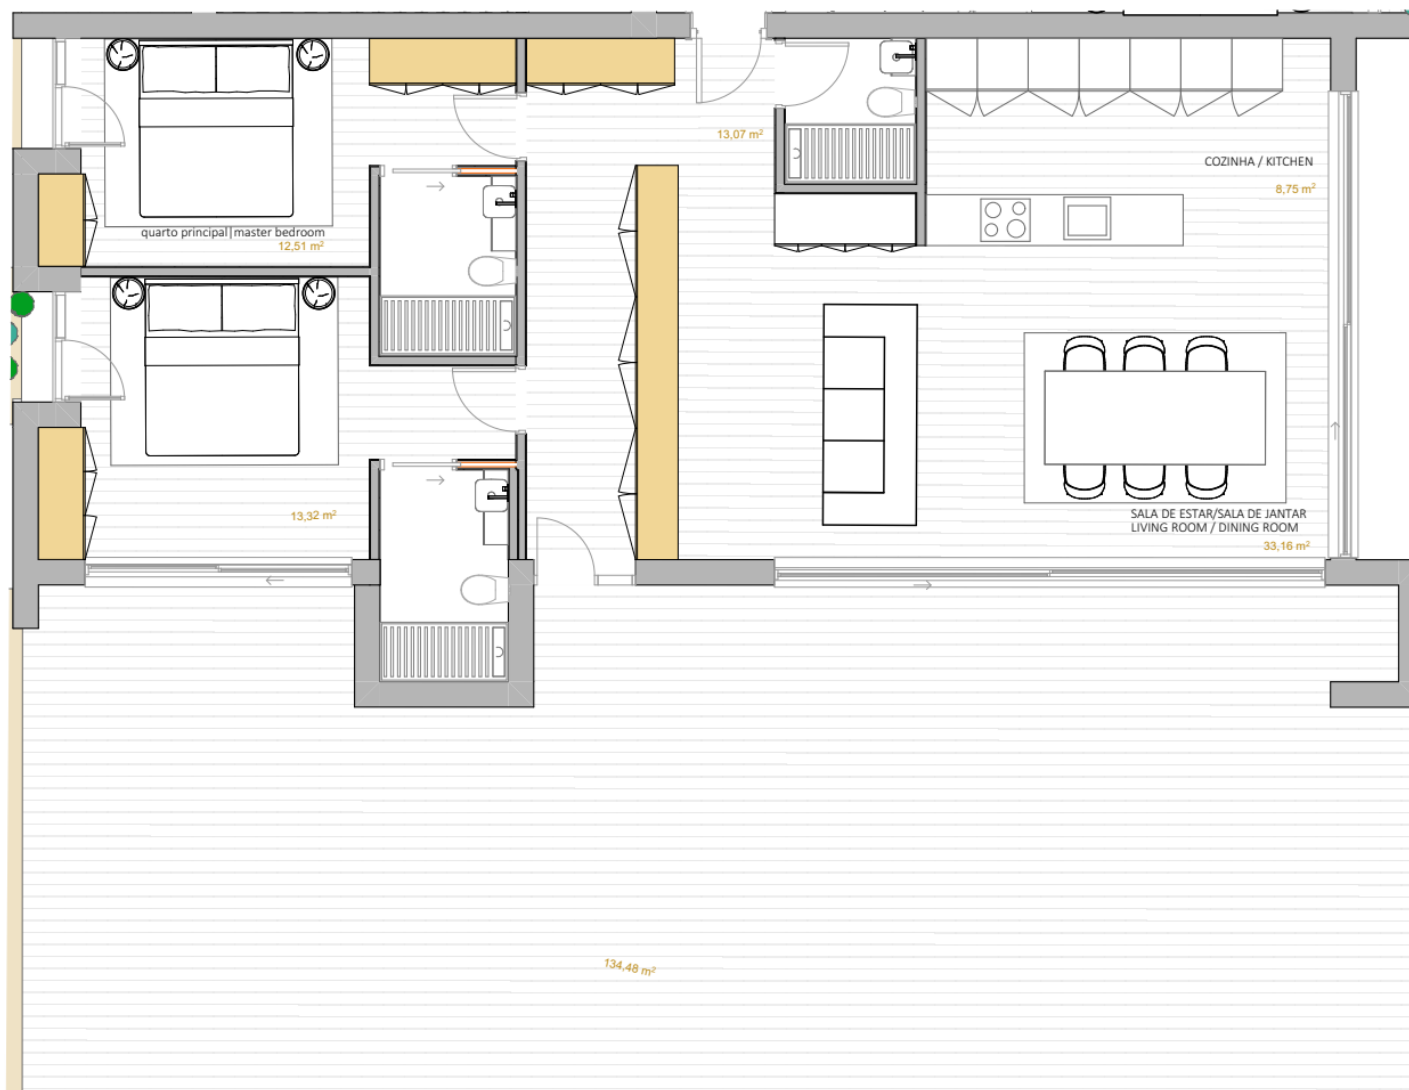

1:57,14

AQ_{T2}

4 piso
floor

área total | total area 226.54 m²

área bruta privativa | gross private area developer 90.54m²

varandas | balconies 136 m²

estacionamento | parking 3

promotor | developer arquiteto | architects

ZENITH
RESIDENCES

J
www.jda.pt
D A

AVISO LEGAL: As informações e imagens contidas nesta planta são meramente indicativas e podem estar sujeitas a alterações ou variações decorrentes de requisitos técnicos, construtivos ou legais. Durante a execução da obra, a promotora poderá ter de implementar modificações impostas pela Câmara Municipal ou por outras entidades e prestadores de serviços. As áreas interiores indicadas na planta (para cada divisão do apartamento) correspondem à área útil, não incluindo paredes.

LEGAL NOTICE: The information and images contained herein are merely indicative and may be subject to changes or variations arising from technical, constructive or legal requirements. During construction, the developer may have to implement modifications imposed by the City Council or by other entities and service providers. The internal areas indicated on the plan (for each room within the apartment) correspond to the usable area, which does not include walls.