


PLANTA GERAL

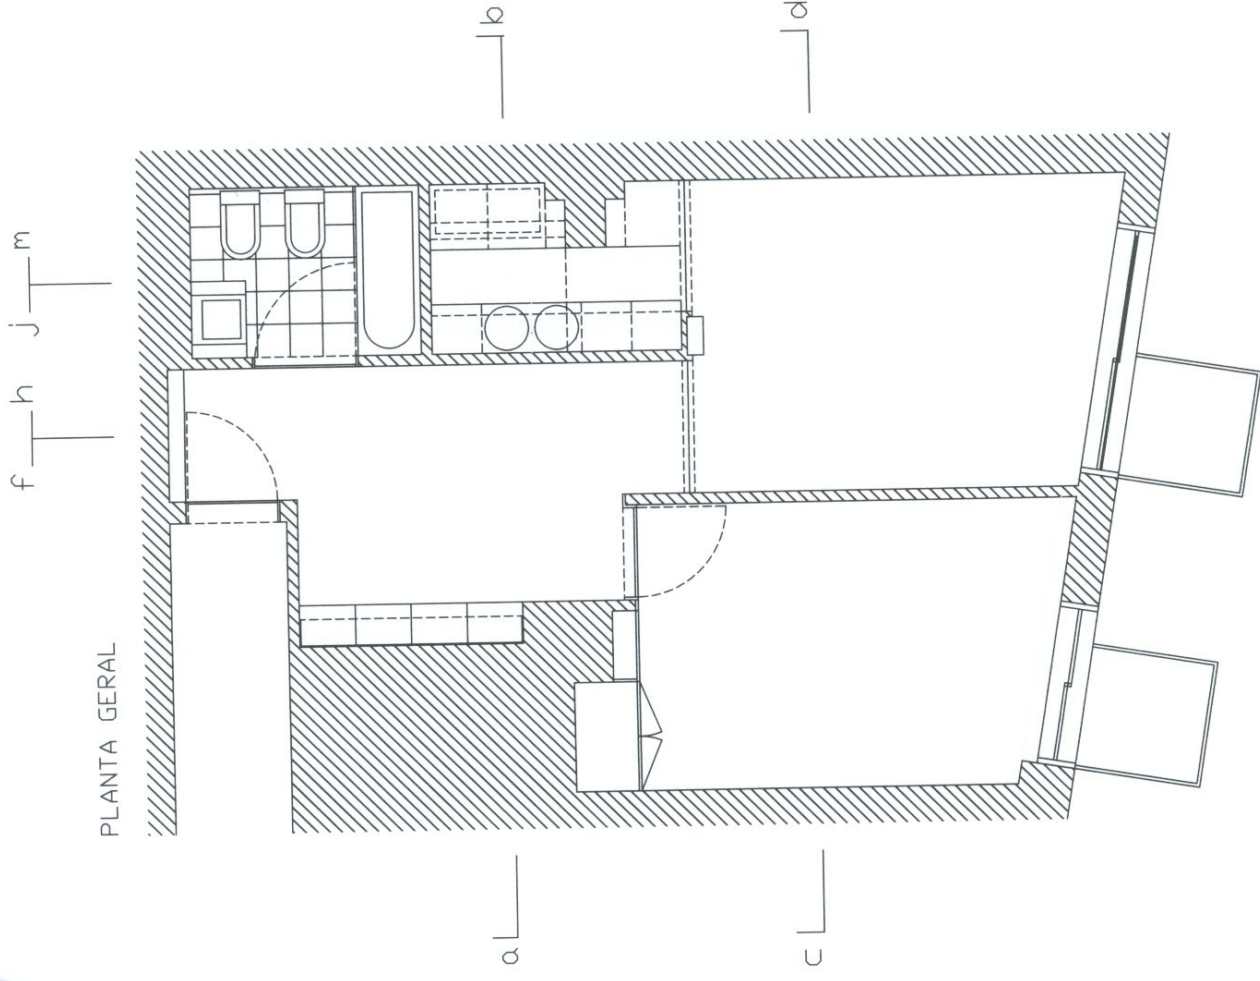

ESCALA 1:50