




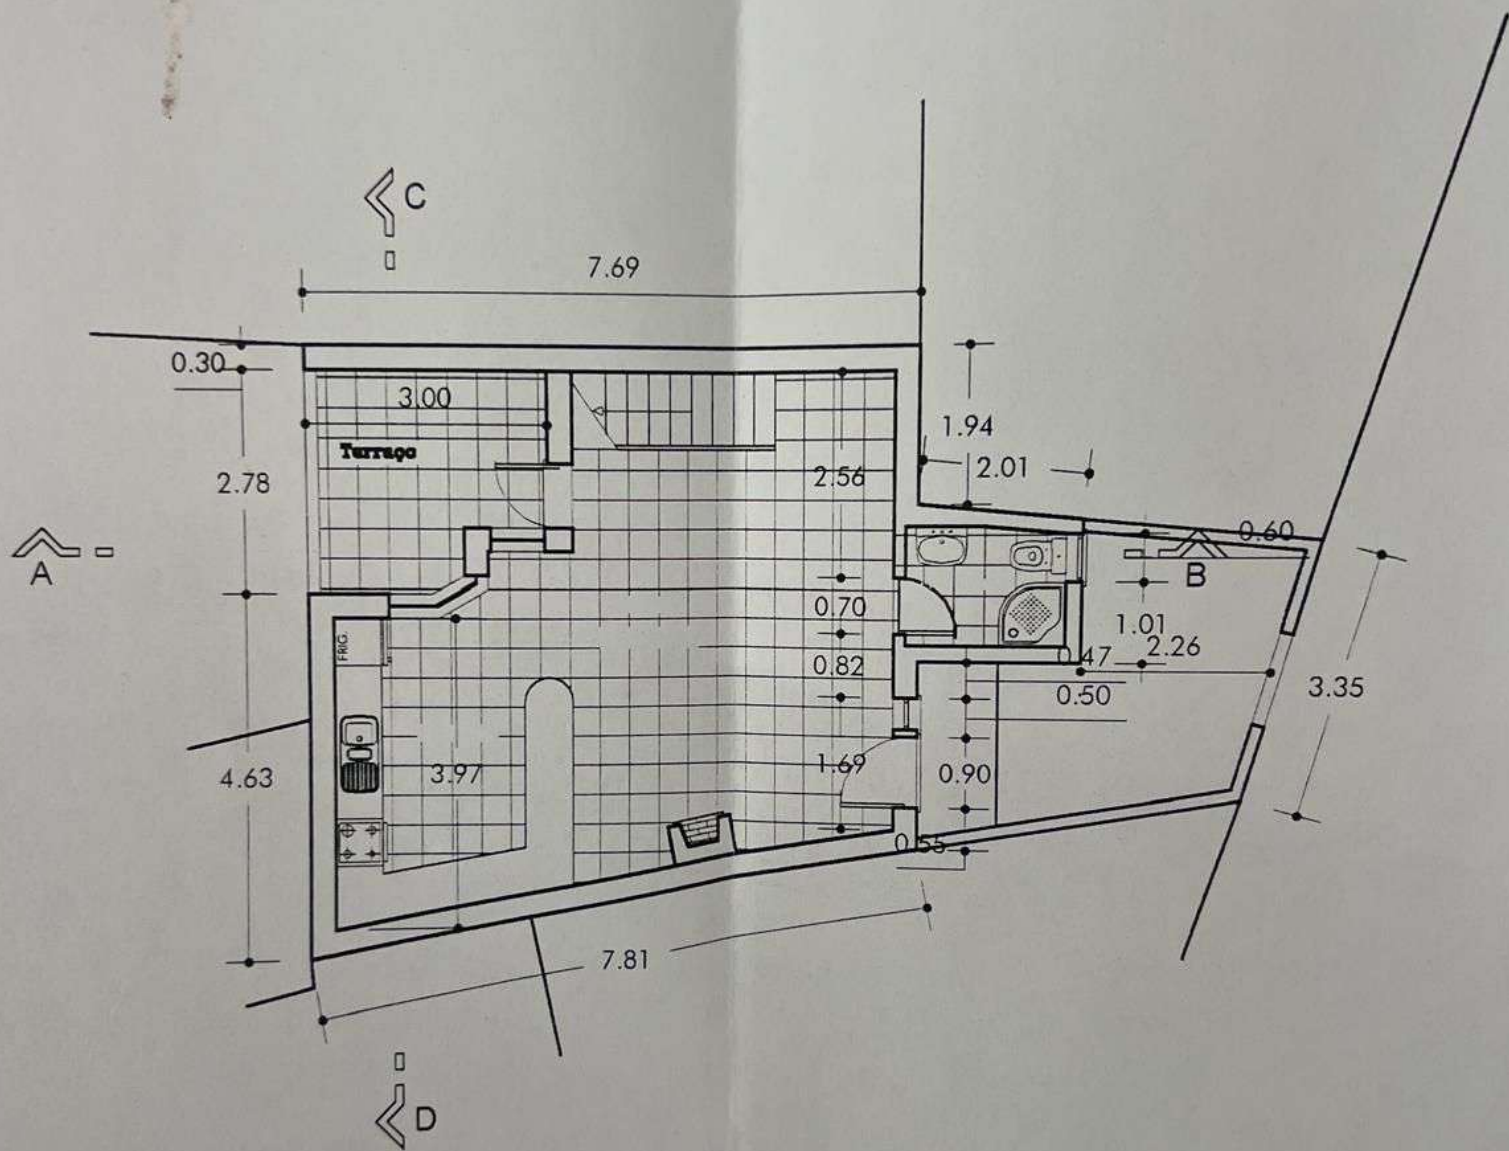

PLANTA DO R/CHÃO

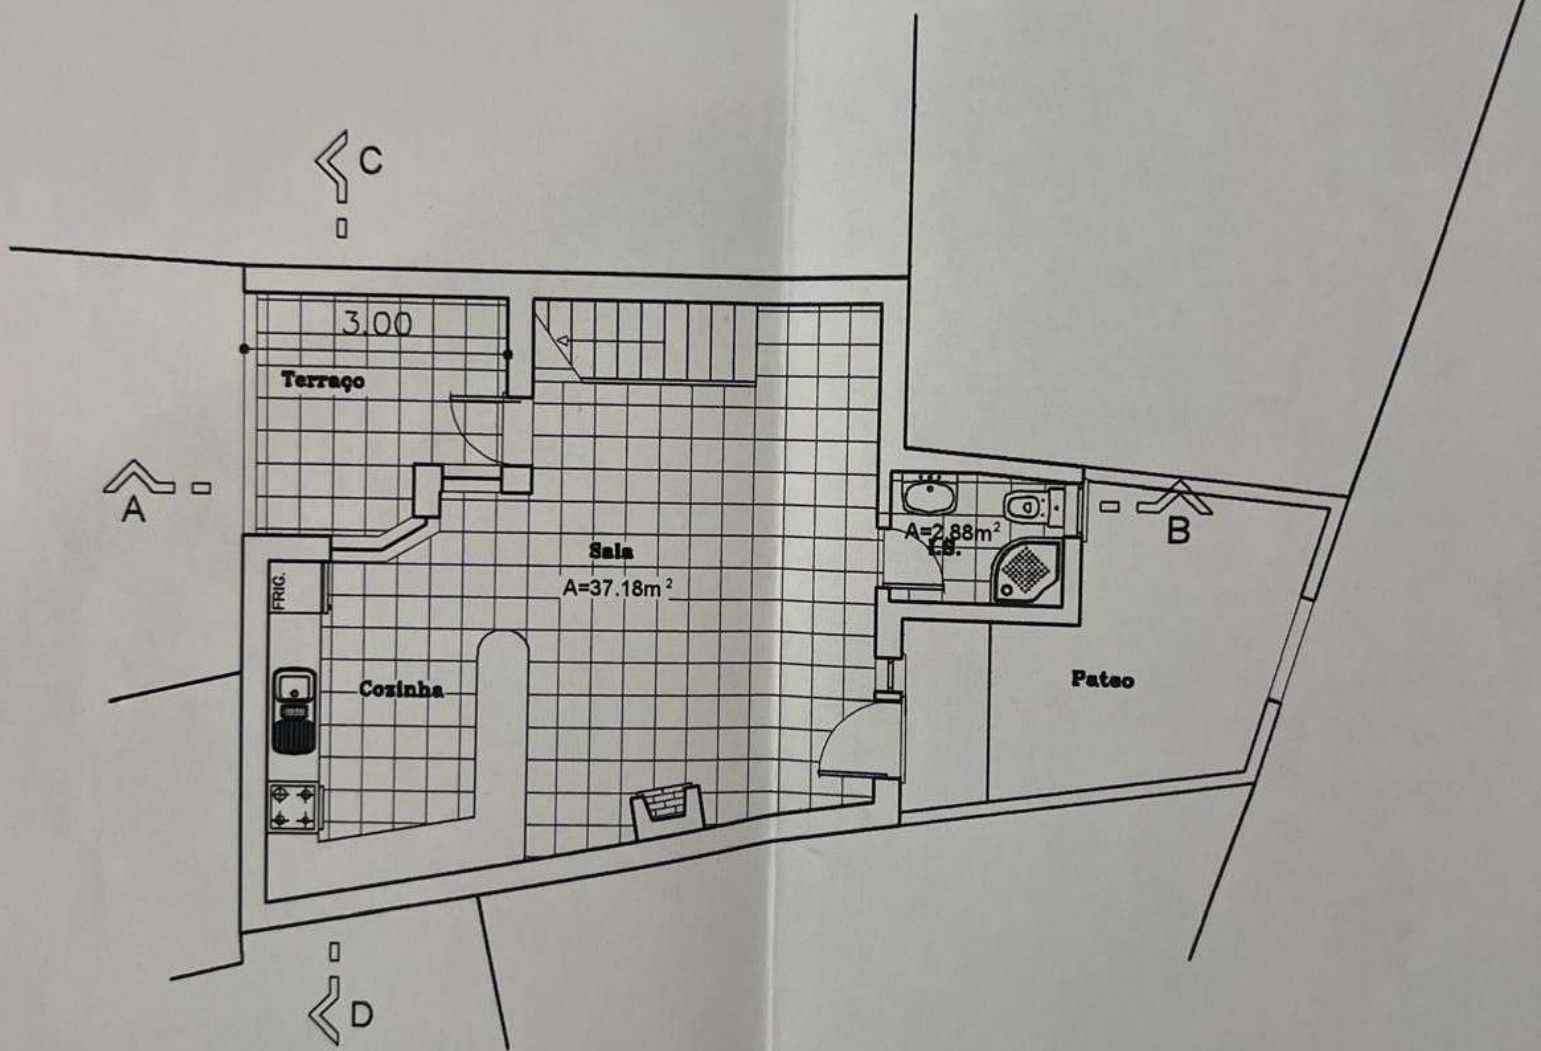


PLANTA DO R/CHÃO

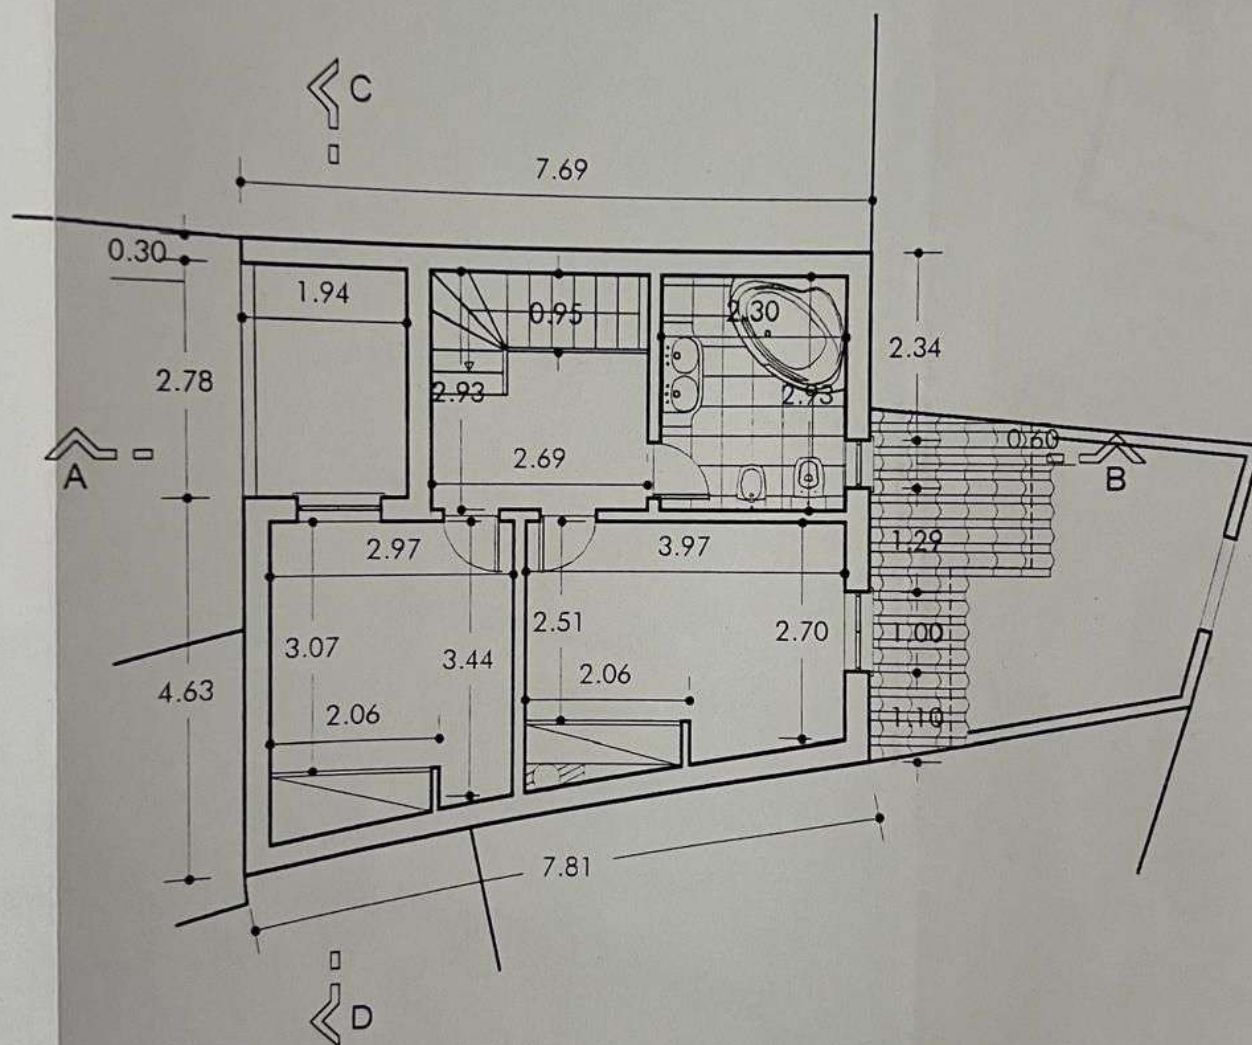

PLANTA DO 1º ANDAR

ESPESSURA DAS PAREDES:
PAREDES INTERIORES 0.15m
PAREDES EXTERIORES 0.30m

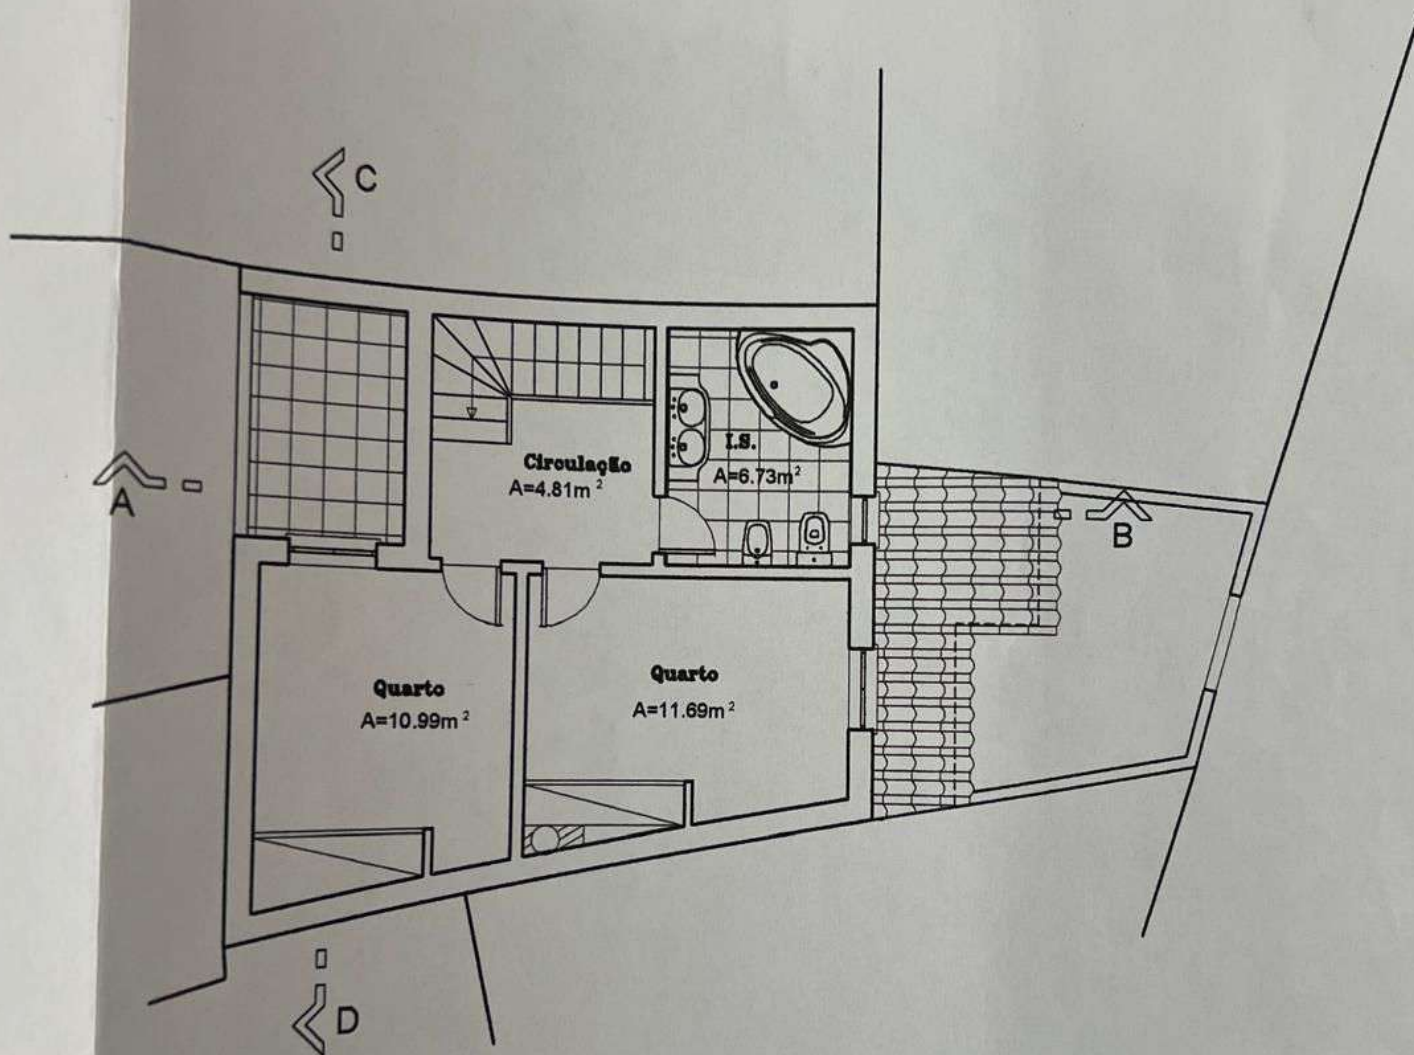

PLANTA DO 1º ANDAR

ESPESSURA DAS PAREDES:
PAREDES INTERIORES 0.15m
PAREDES EXTERIORES 0.30m