




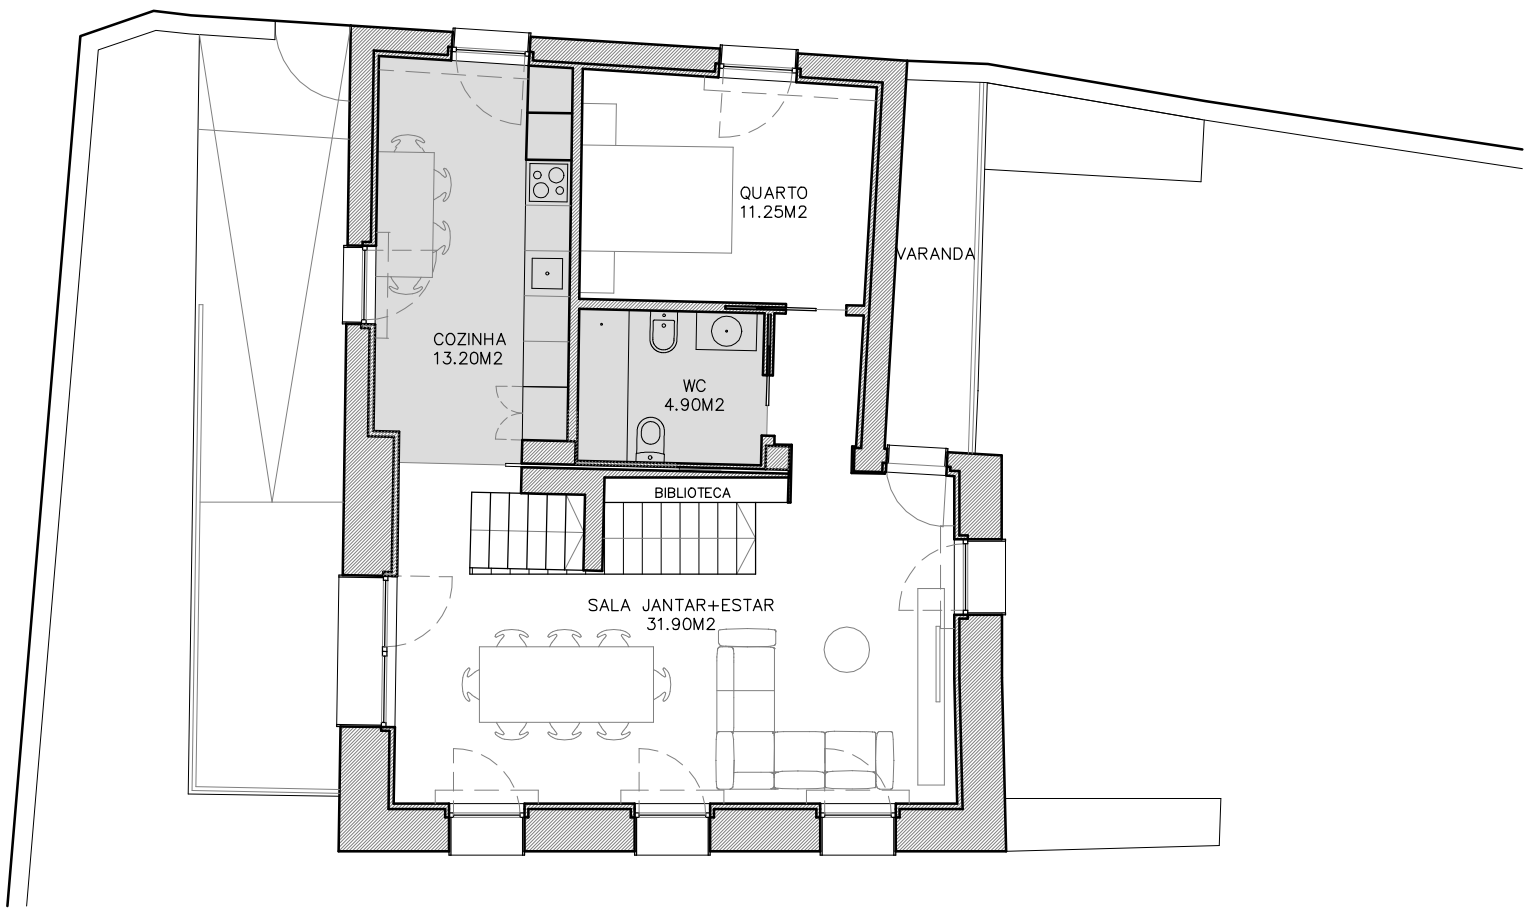


PLANTA DO RÉS DO CHÃO

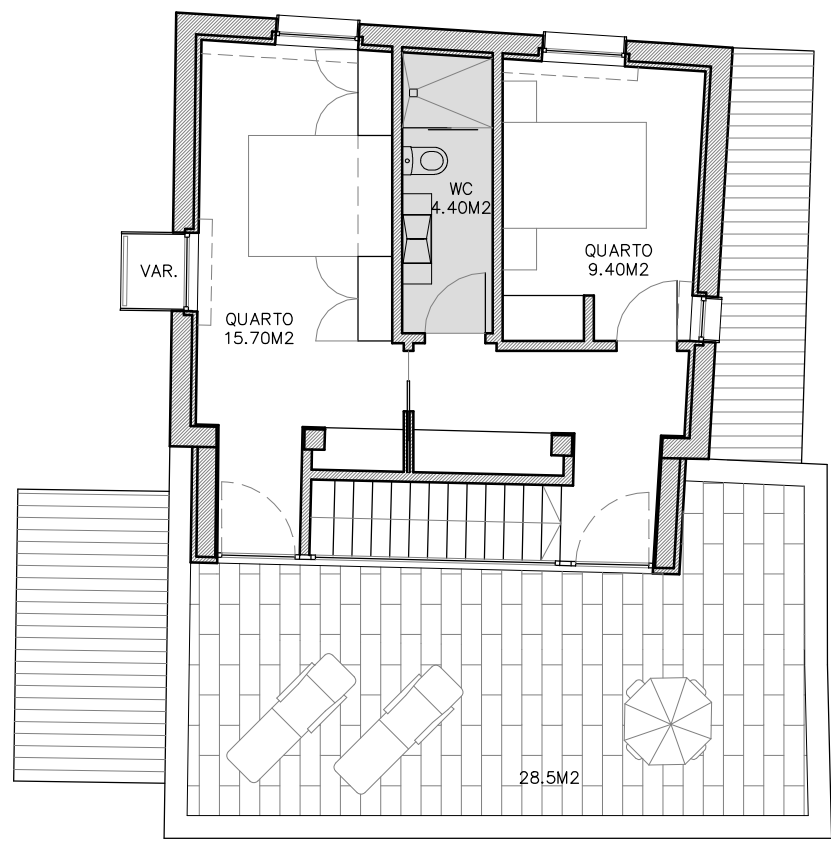

PLANTA DO ANDAR

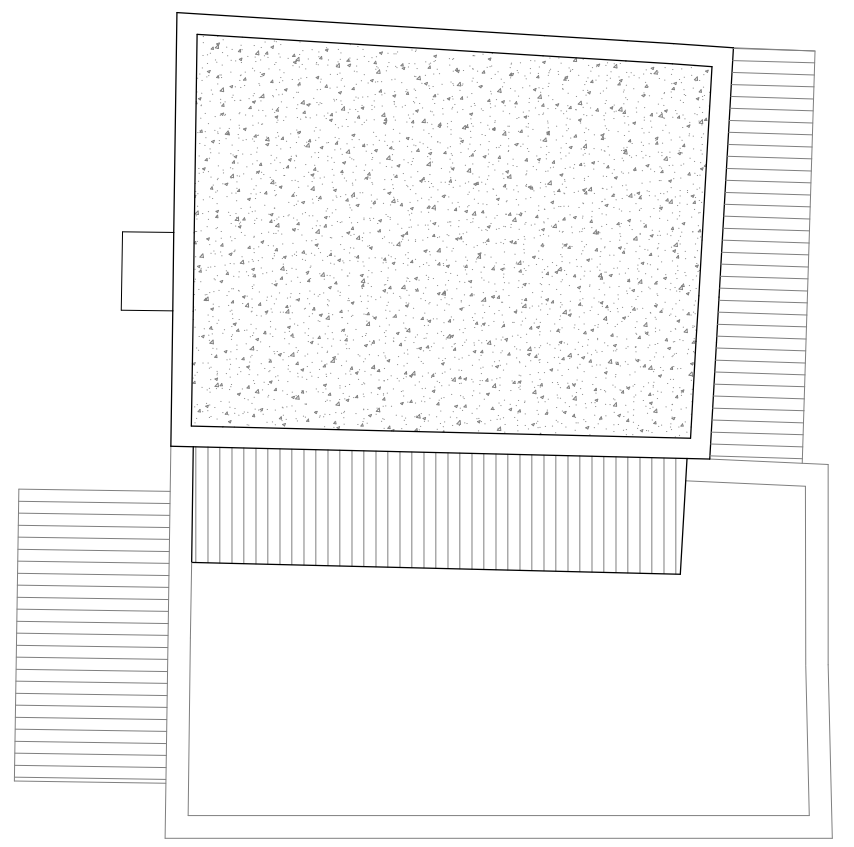

PLANTA DA COBERTURA

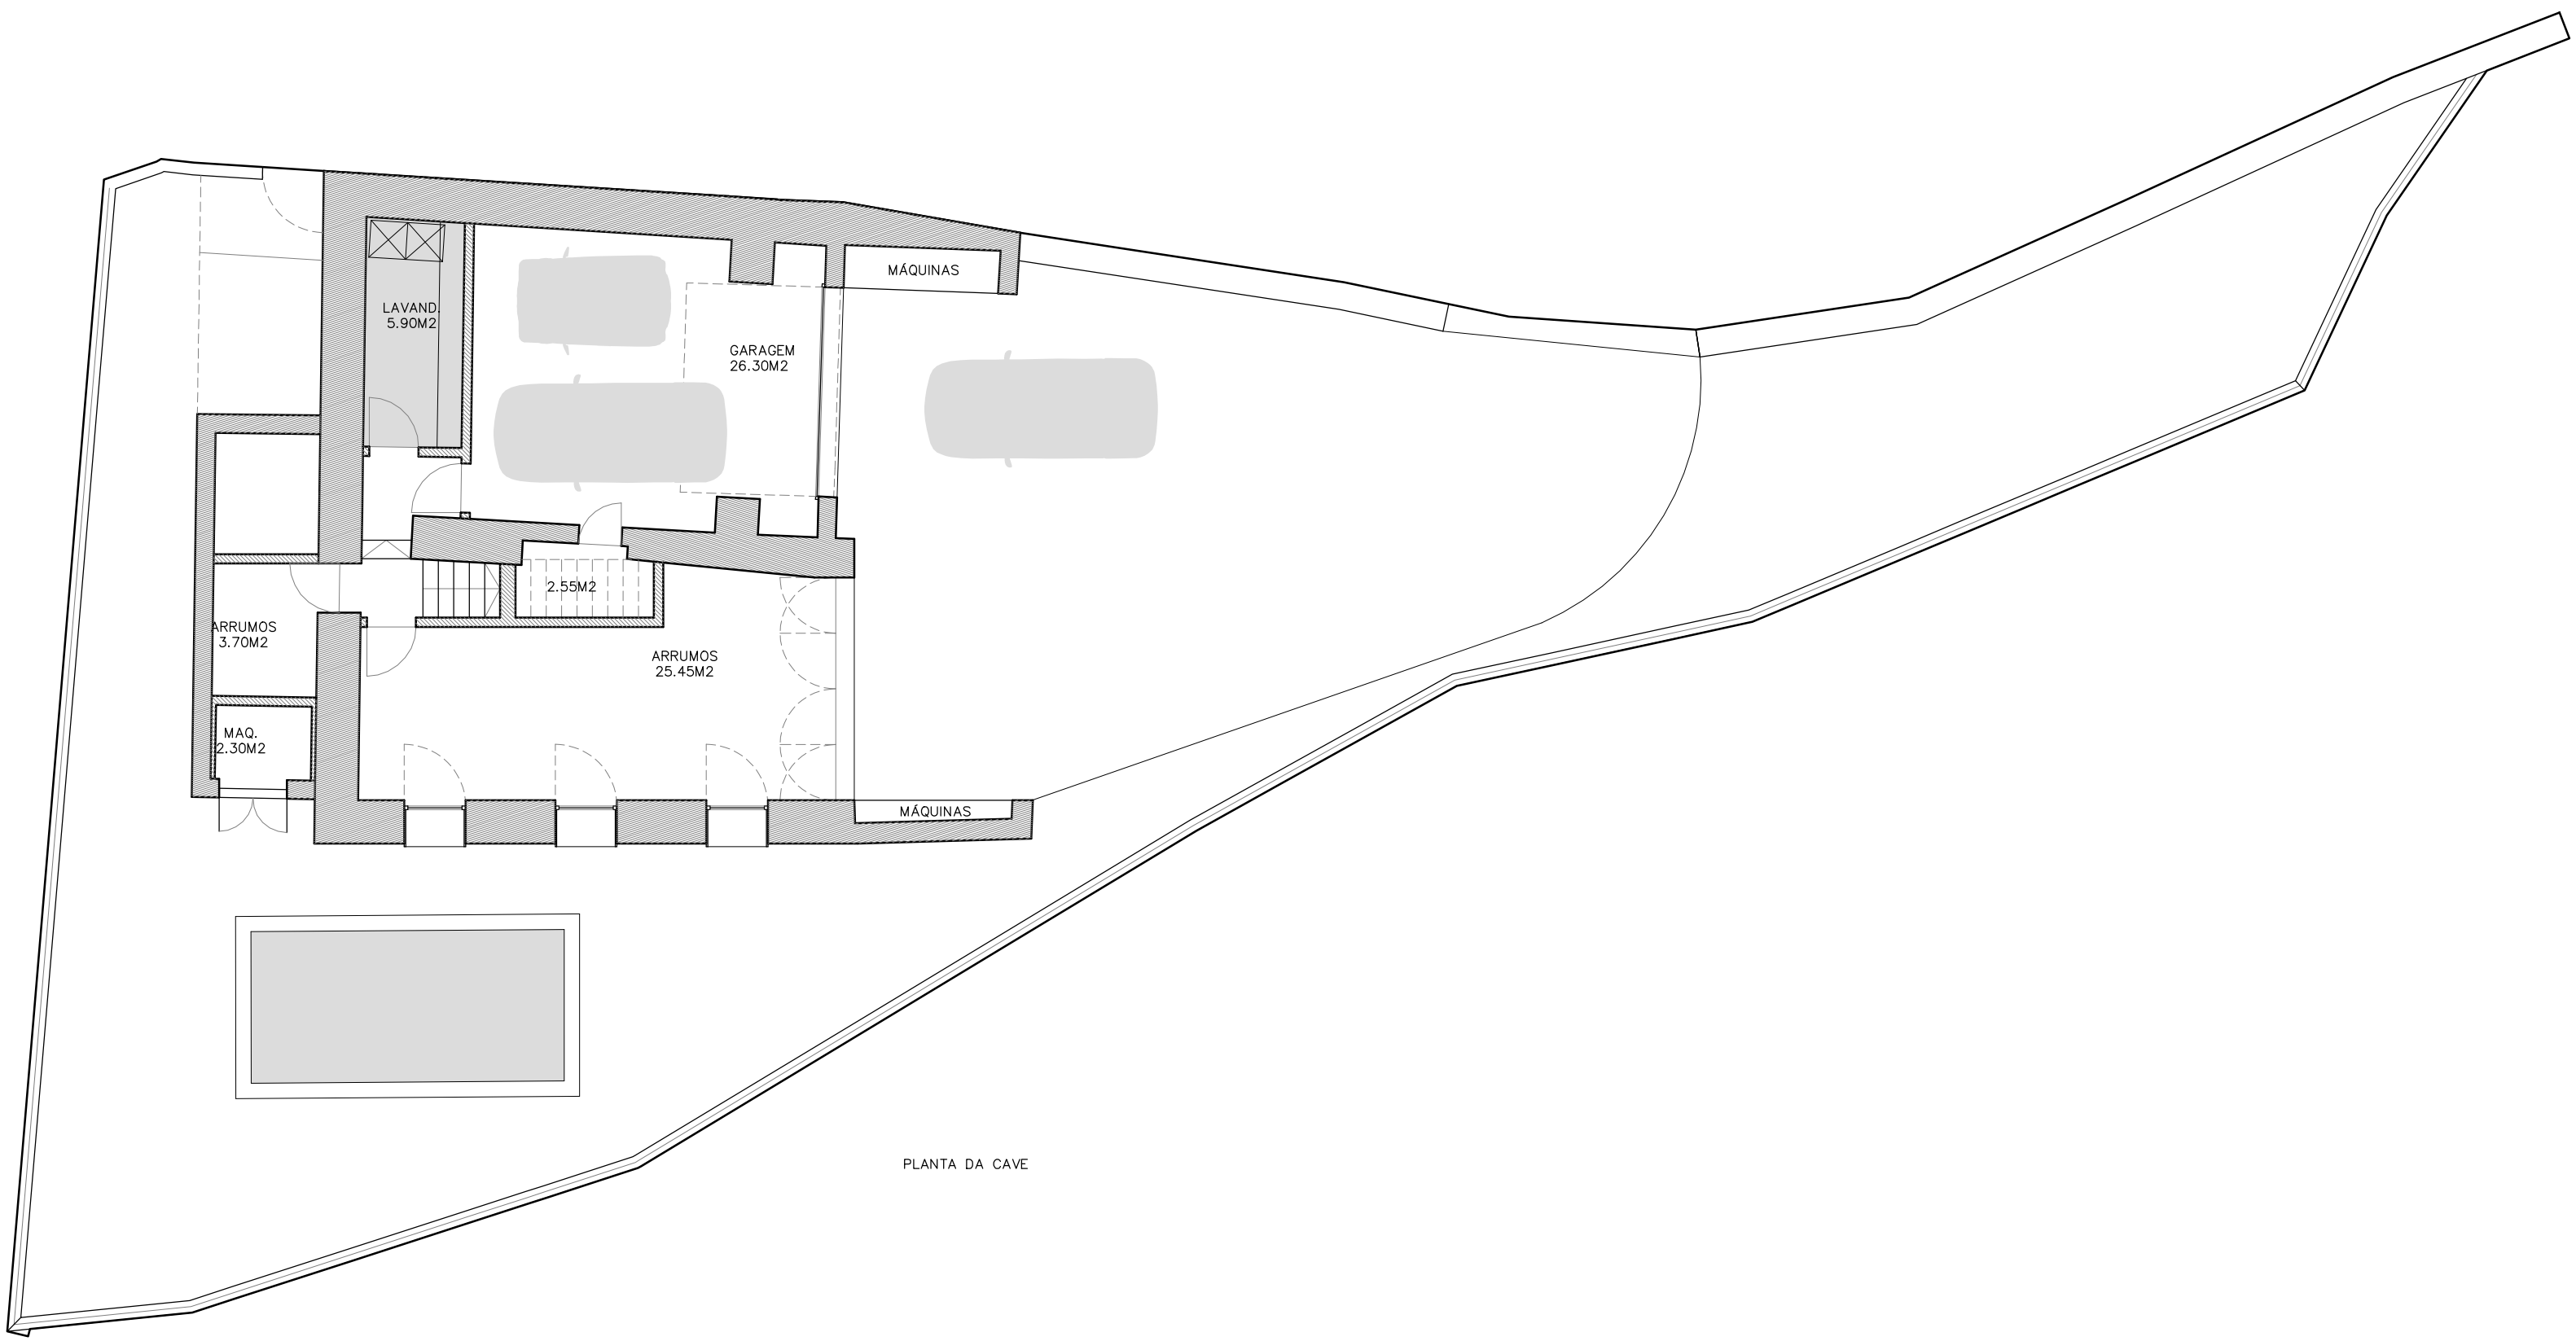

PLANTA DA CAVE