

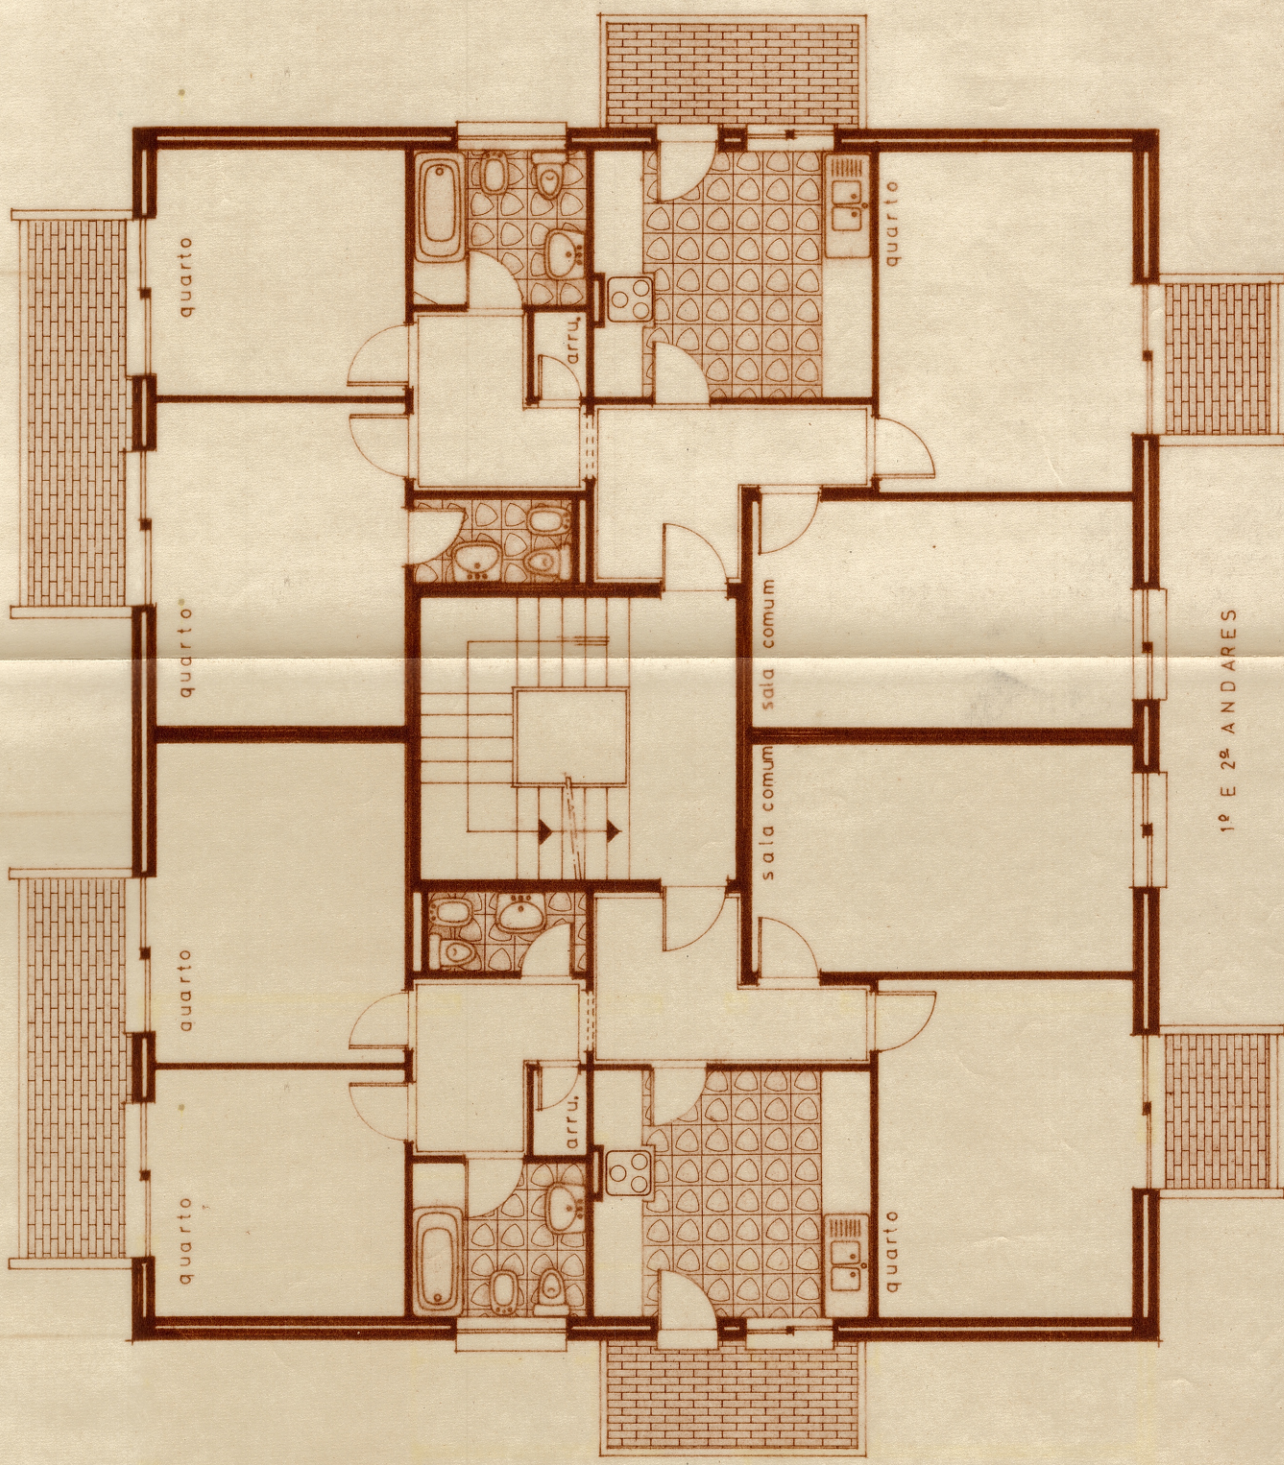
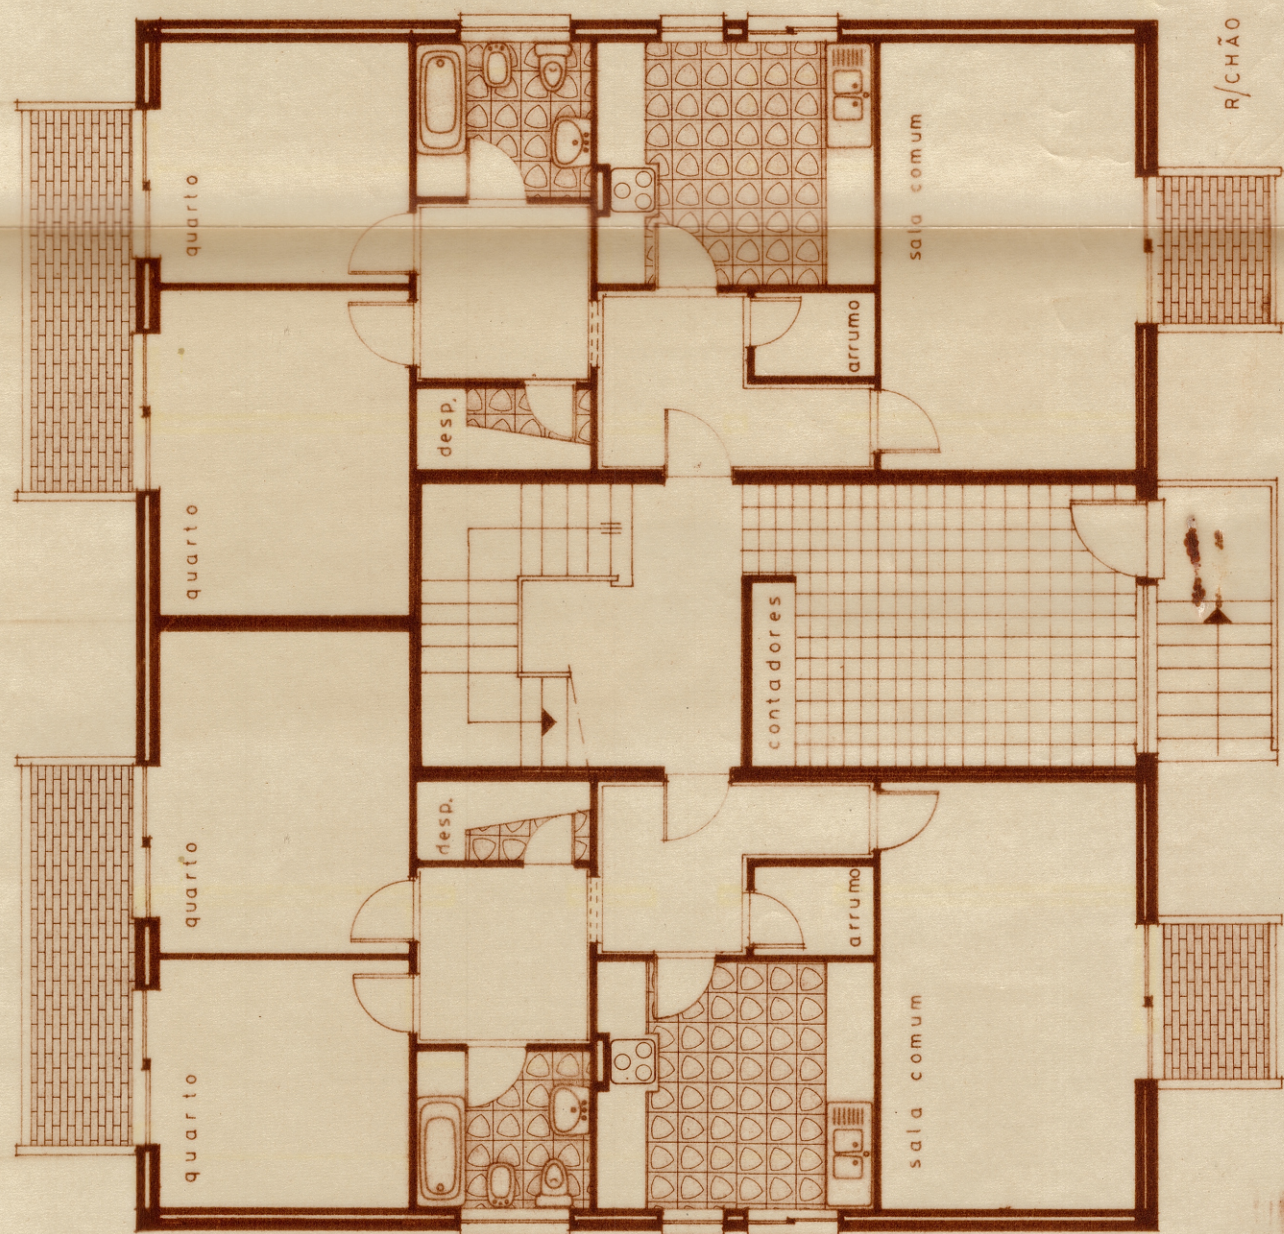


UM PREDIO DE RENDIMENTO
projecto de alteracoes
p l a n t a s
E S C A L A — 1/100


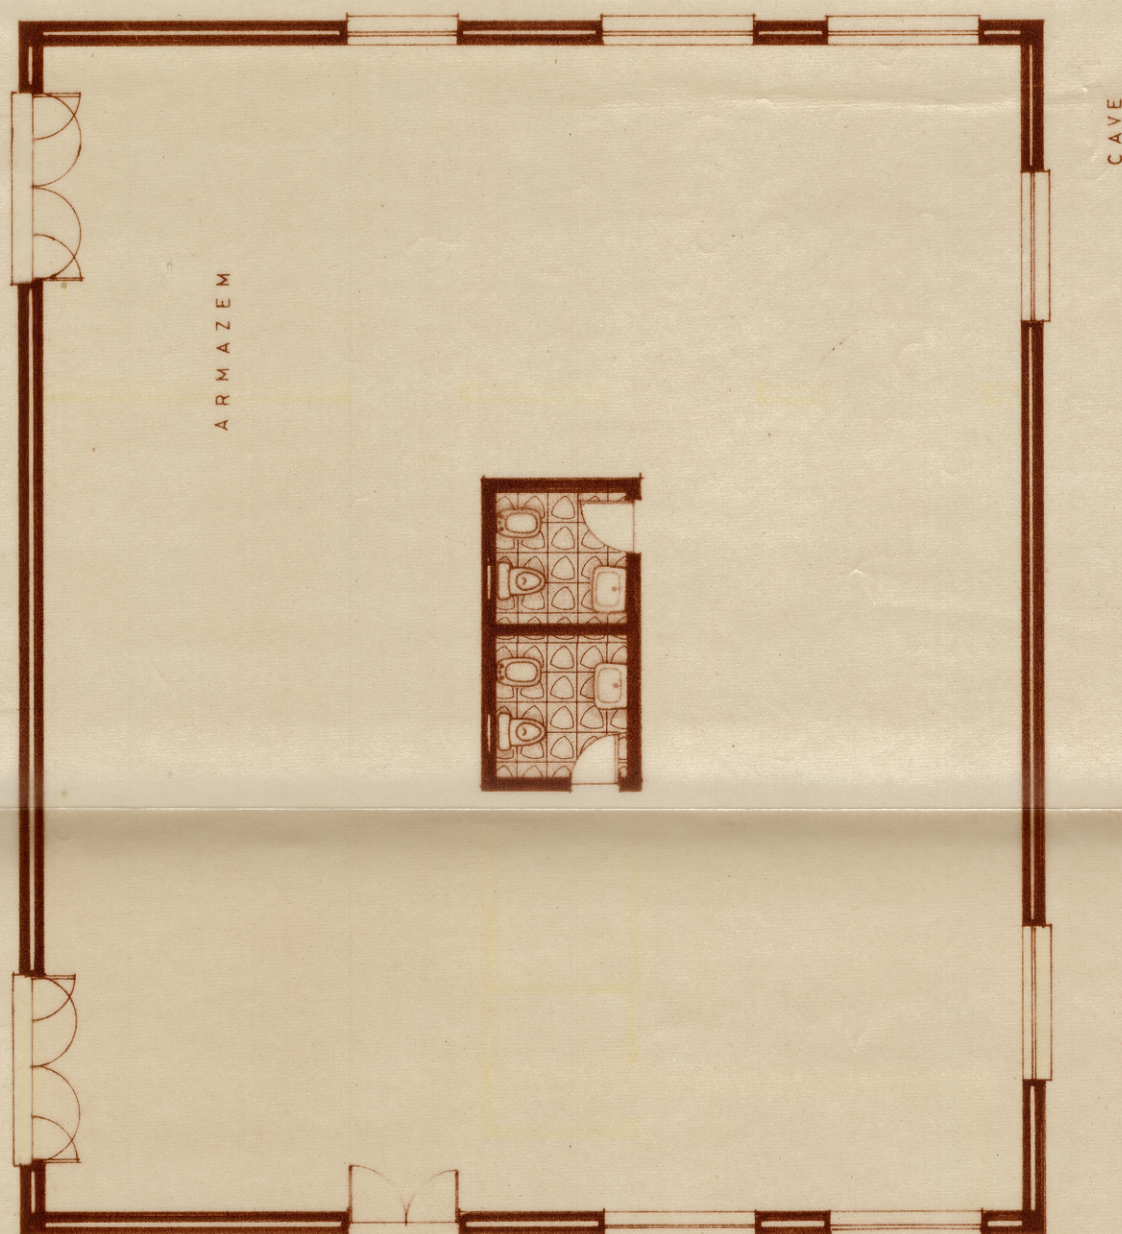


E. M. B. - Deferido por
 de p. ho de 14/12/81
 O h de da Secretaria
 [Signature]

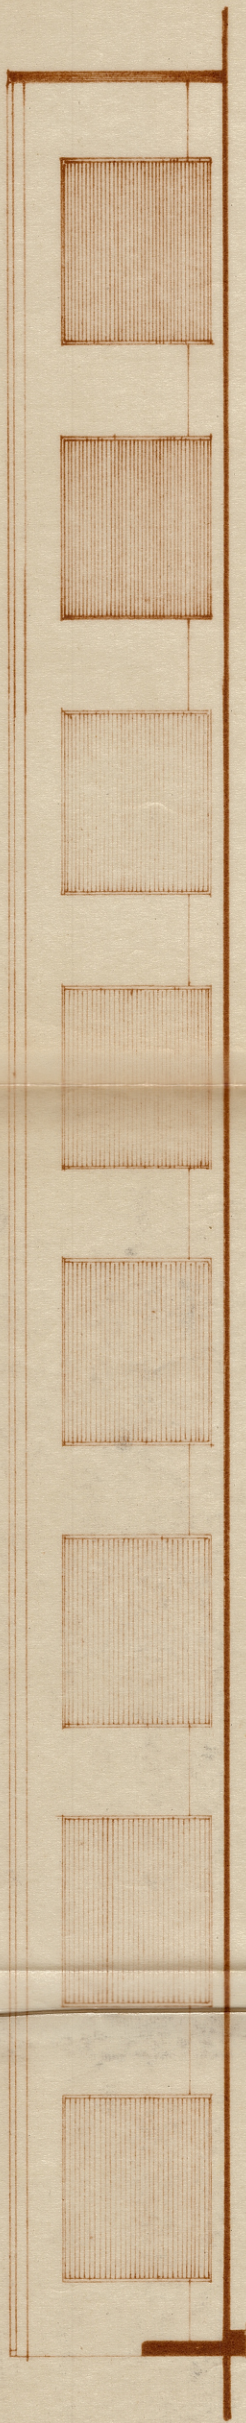

A. Principal

Alç. laterais

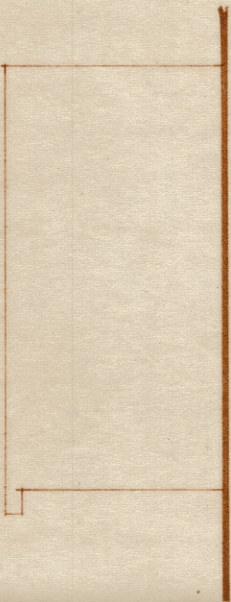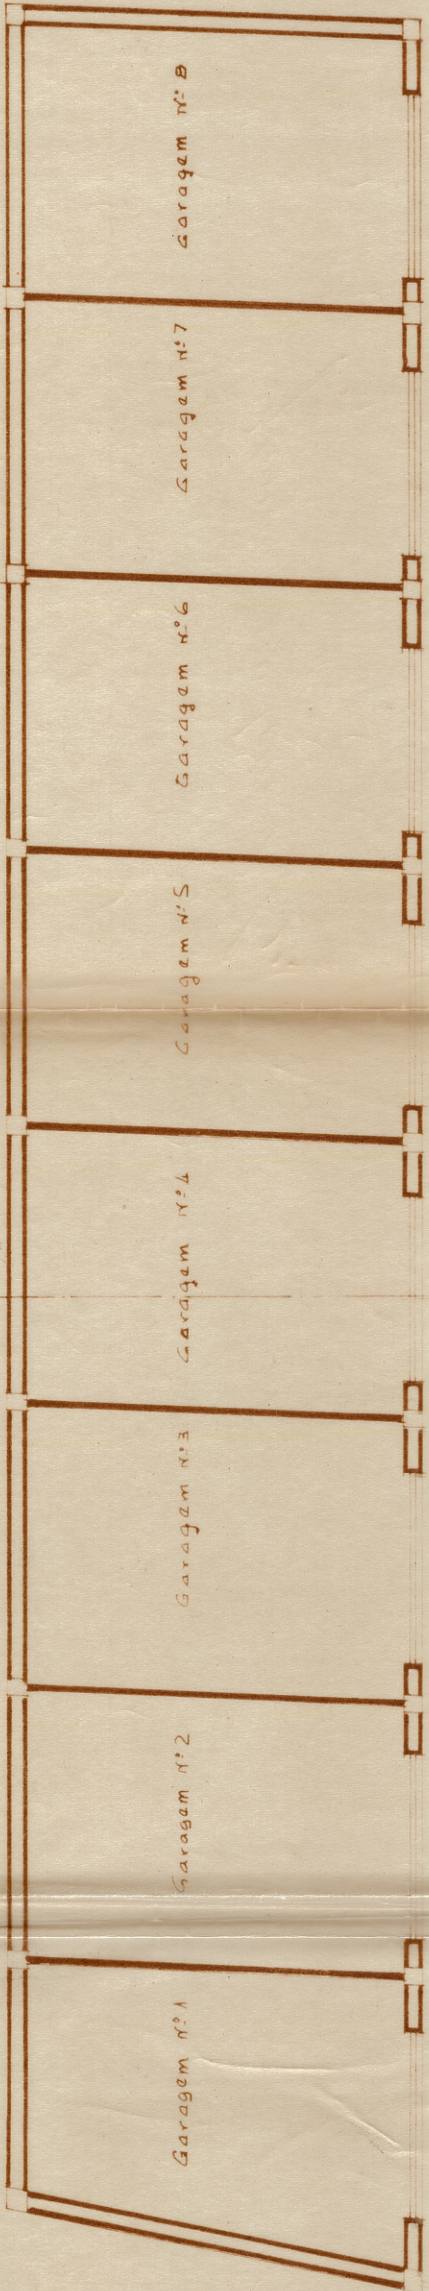

Planta

Corte A-B



C. M. B. - Deferido por
despacho de 3/7/81
Chefe da Secretaria,



João de Figueiredo