
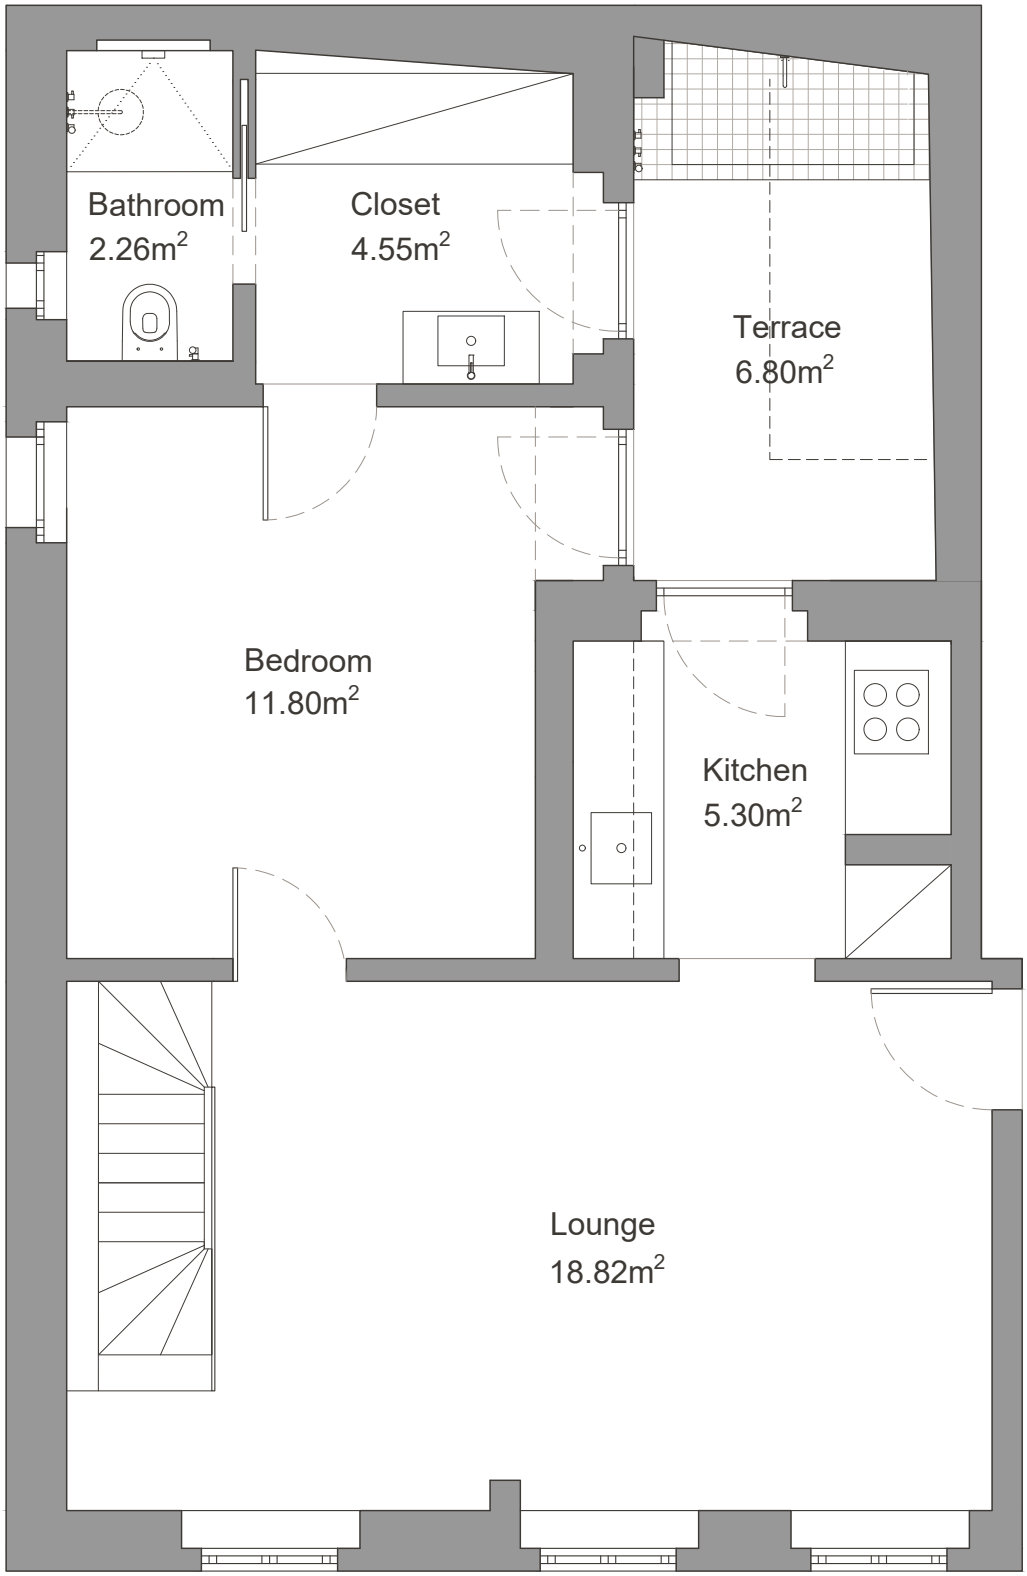


HOME UP

LAYOUT	PLAN 0
CLIENT	LAIS DOMINGOS
ADDRESS	Rua Bombeiro Catana Ramos 2

ESC	1.50
DATE	09.2026
PROJECT	HUP_2025_005

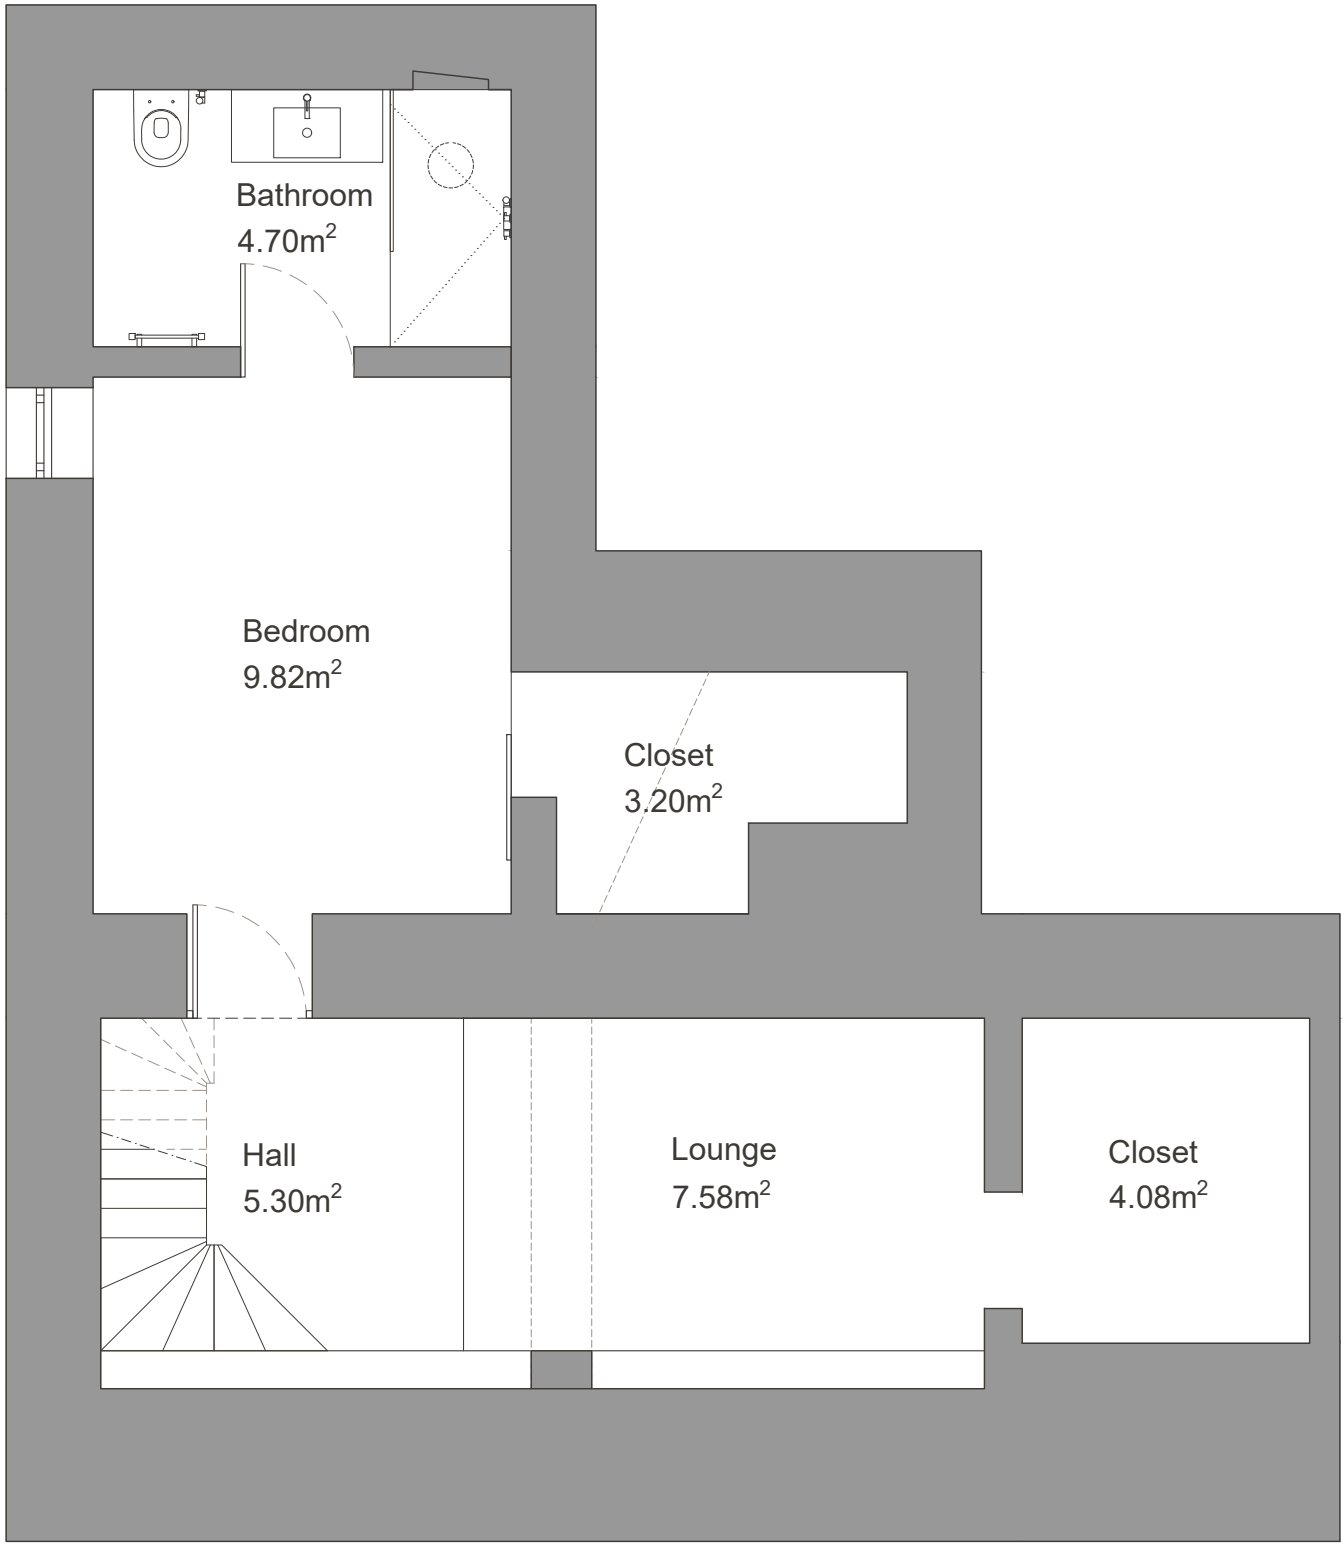

HOME UP

LAYOUT	PLAN -1
CLIENT	LAIS DOMINGOS
ADDRESS	Rua Bombeiro Catana Ramos 2

ESC	1.50
DATE	09.2026
PROJECT	HUP_2025_005