


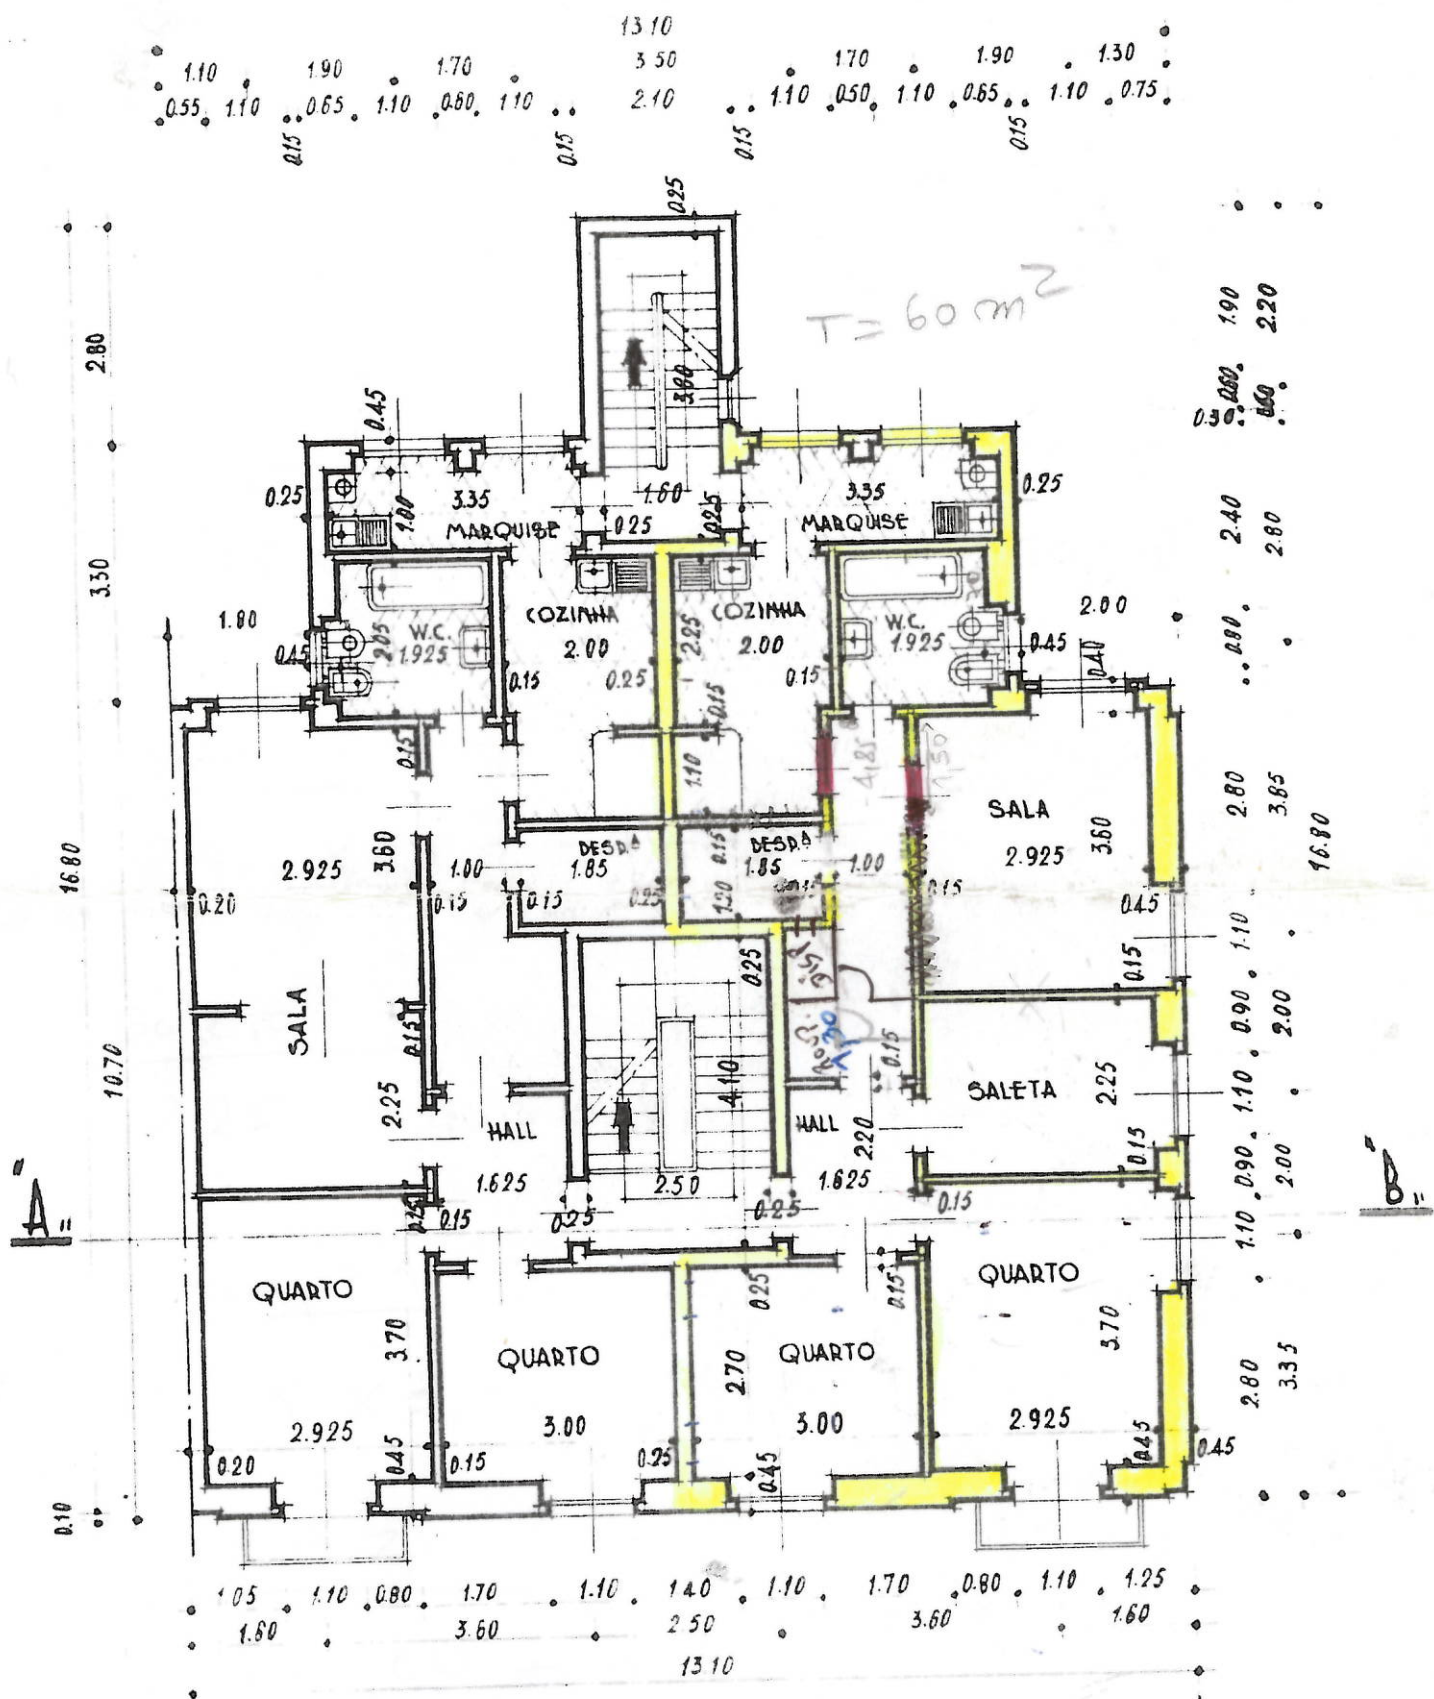

* PLANTA DOS ANDARES *

(SEM ALTERAÇÃO)

180-01/69

12/04/2008