


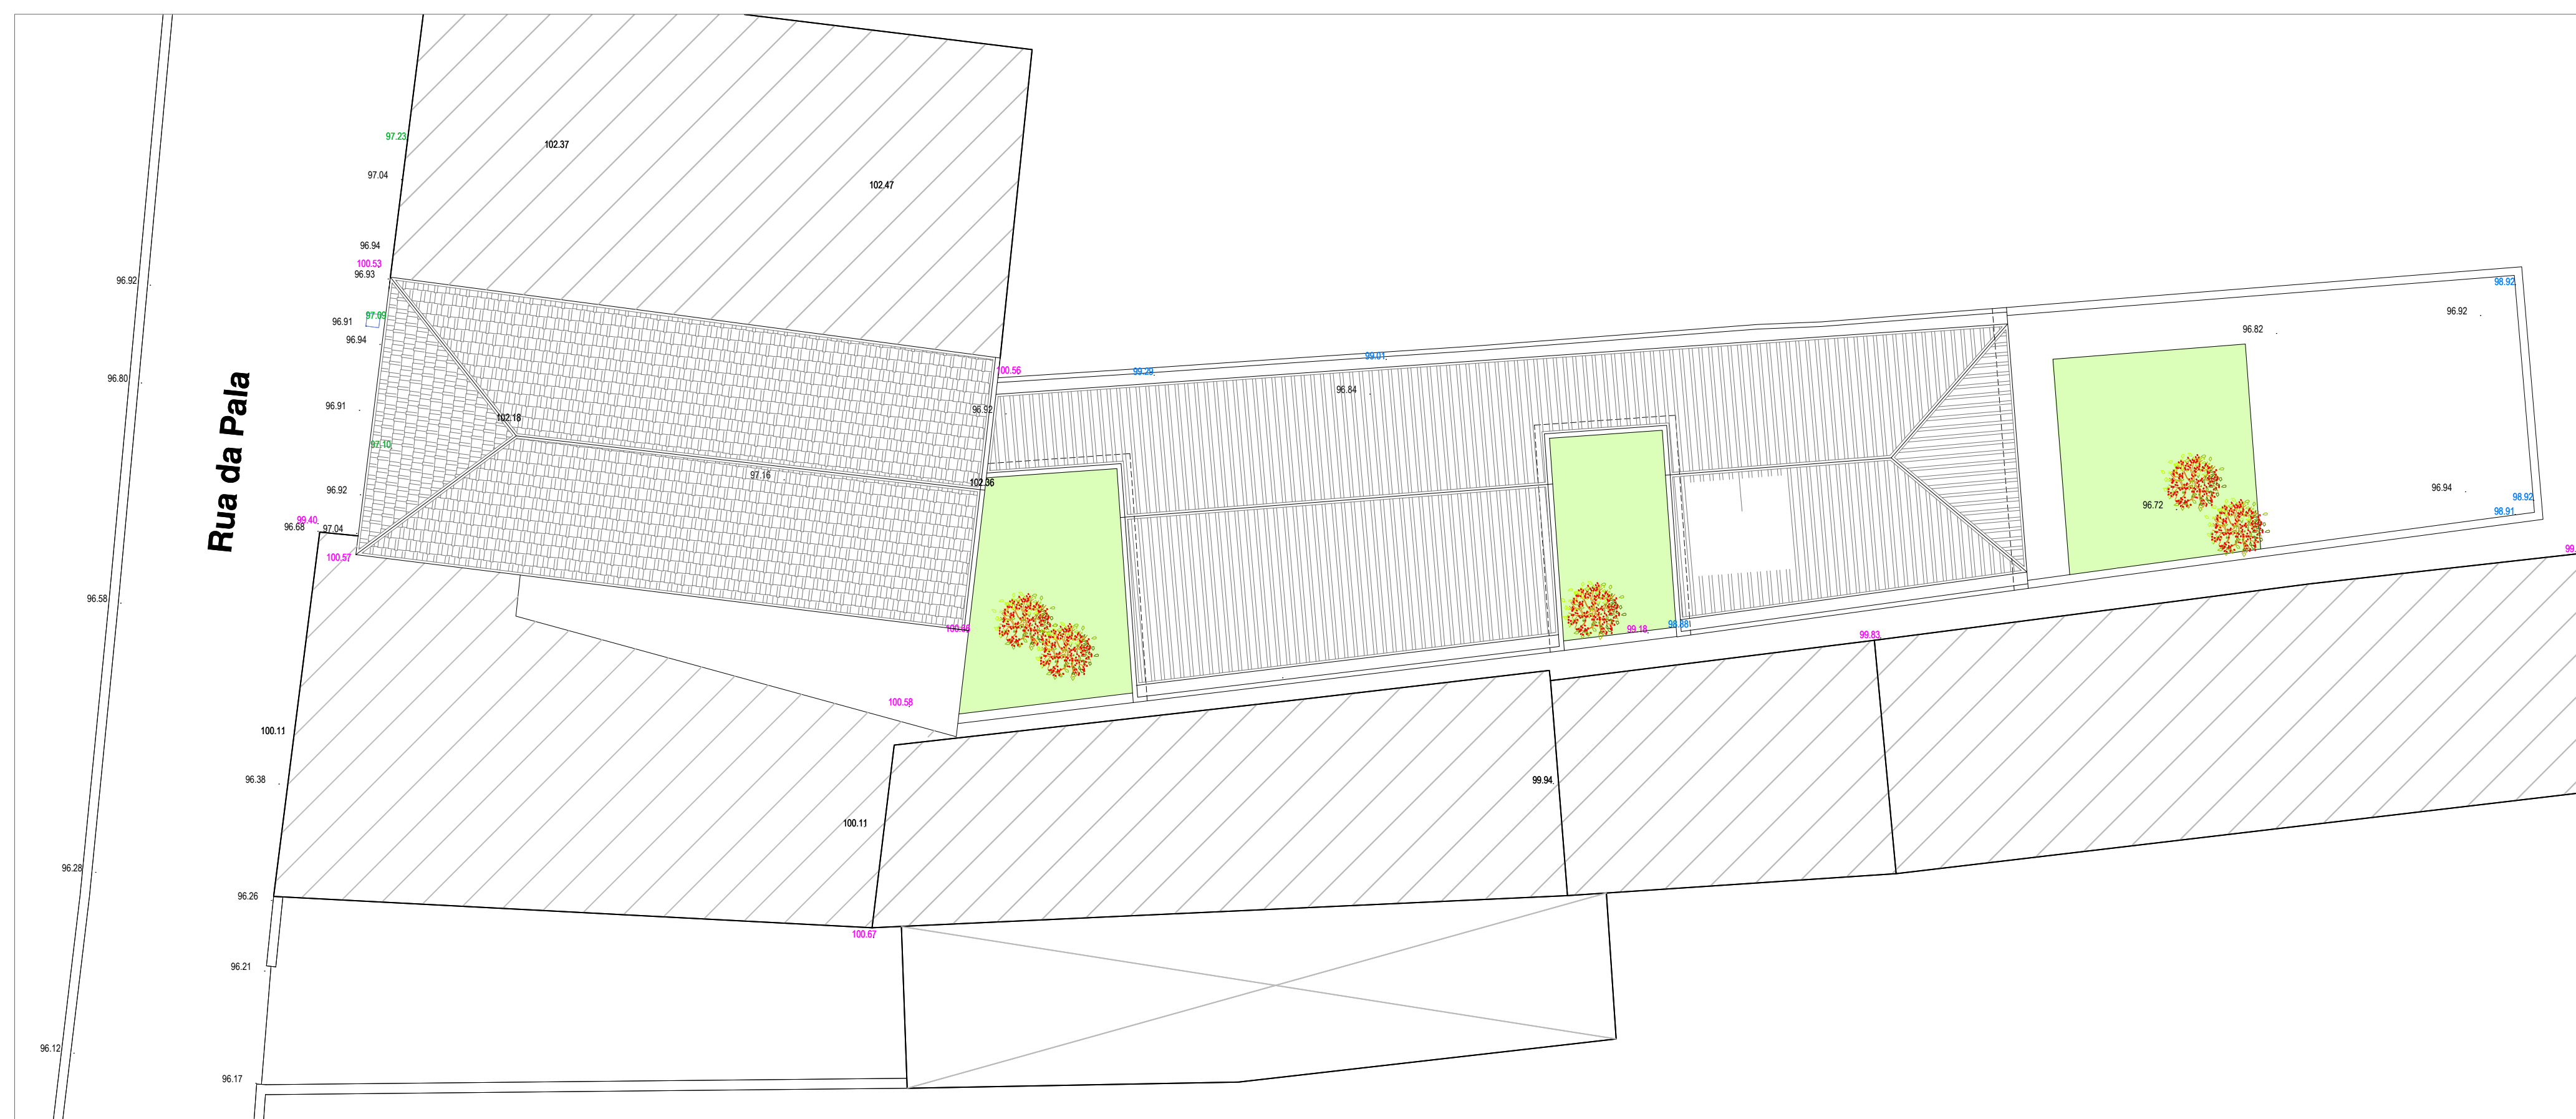

PLANTA DA COBERTURA



PLANTA DO PISO